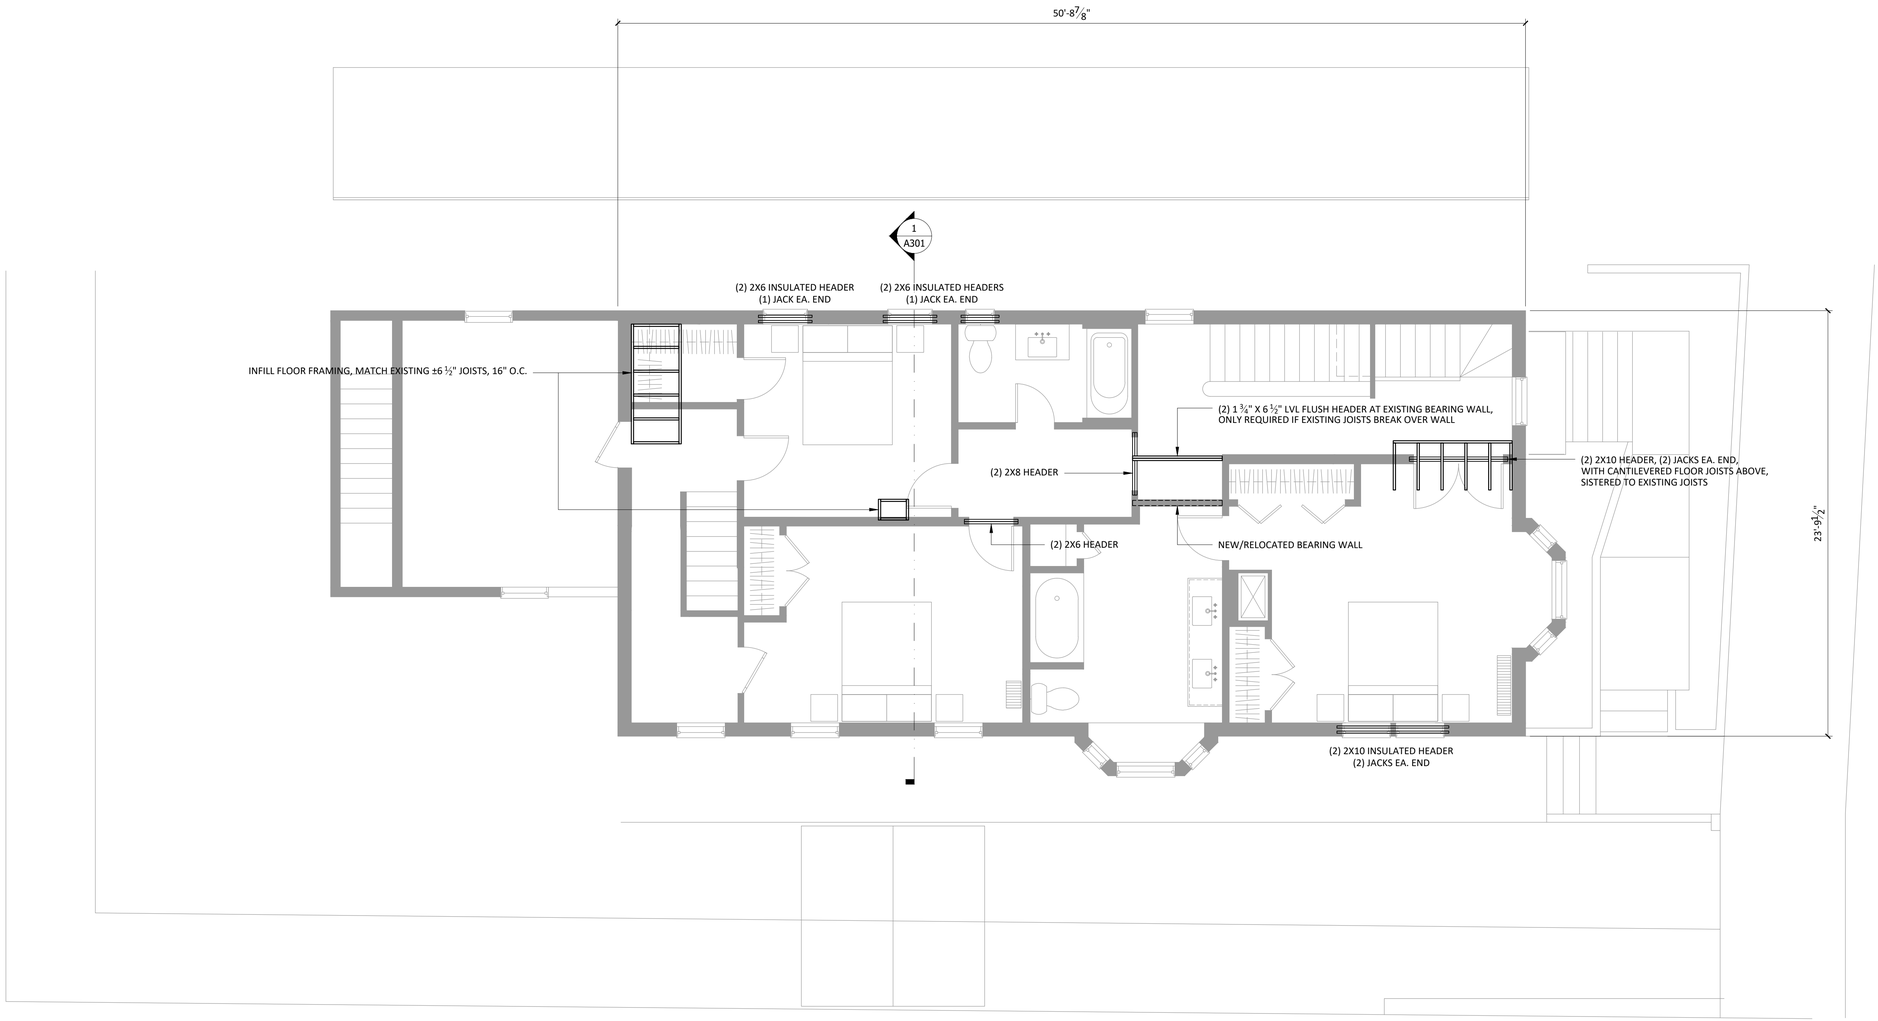

1 THIRD FLOOR FRAMING PLAN
¼" = 1'-0"

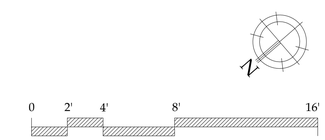

© COPYRIGHT 2016 MICHAEL MAINES RESIDENTIAL DESIGN, LLC

MM MICHAEL MAINES RESIDENTIAL DESIGN
336 N PALERMO RD
PALERMO, ME 04354
207-318-6224
mike@michaelmaines.com

R E N O V A T I O N S T O T H E
S W E E T - H O L D E N R E S I D E N C E
3 7 S T . L A W R E N C E S T R E E T - P O R T L A N D , M A I N E 0 4 1 0 1

PERMIT SET
ISSUED FOR CONSTRUCTION

DATE	October 6, 2016
REV	
REV	

SHEET
S103