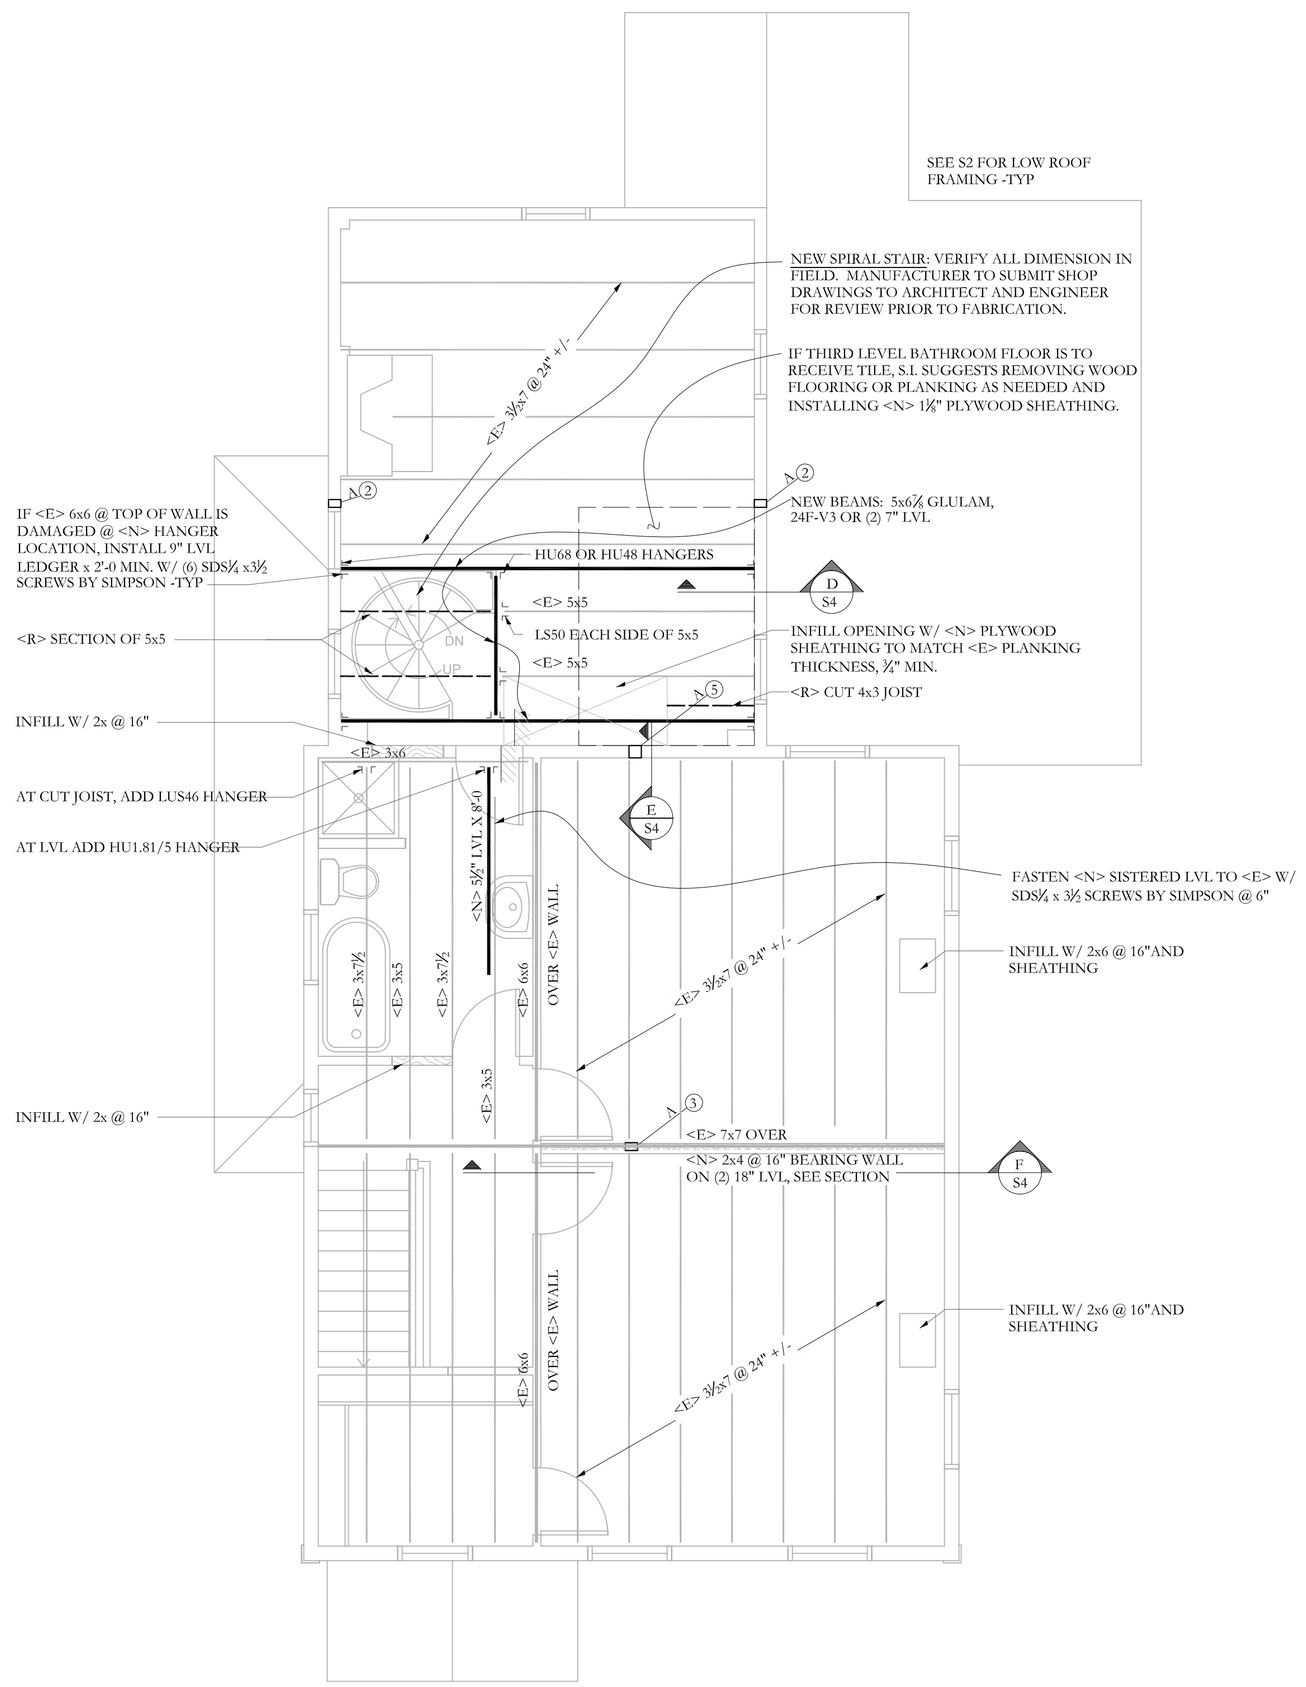

THIRD LEVEL FRAMING PLAN

NOTES: SCALE 1/4"=1'-0"

1. ALL <N> FLOOR DECK SHALL BE 3/4" T&G SHEATHING, SEE GENERAL NOTES FOR ADDITIONAL INFO
2. ALL WOOD COLUMNS IN 2X6 WALLS SHALL BE 3-2x6 AND IN 2X4 WALLS SHALL BE 3-2X4 UNLESS NOTED OTHERWISE ON PLANS
3. ALL WOOD BEAMS ARE FLUSH, UNO
4. DO NOT USE "GREEN" LUMBER FOR SOLID SAWN MEMBERS
5. SEE SHEET S1 FOR GENERAL STRUCTURAL NOTES
6. 2X STUD PACKS WILL BE INTERRUPTED BY <E> TIMBERS. RUN STUD PACKS TO FOUNDATION OR MAIN LEVEL BEAM AS SHOWN

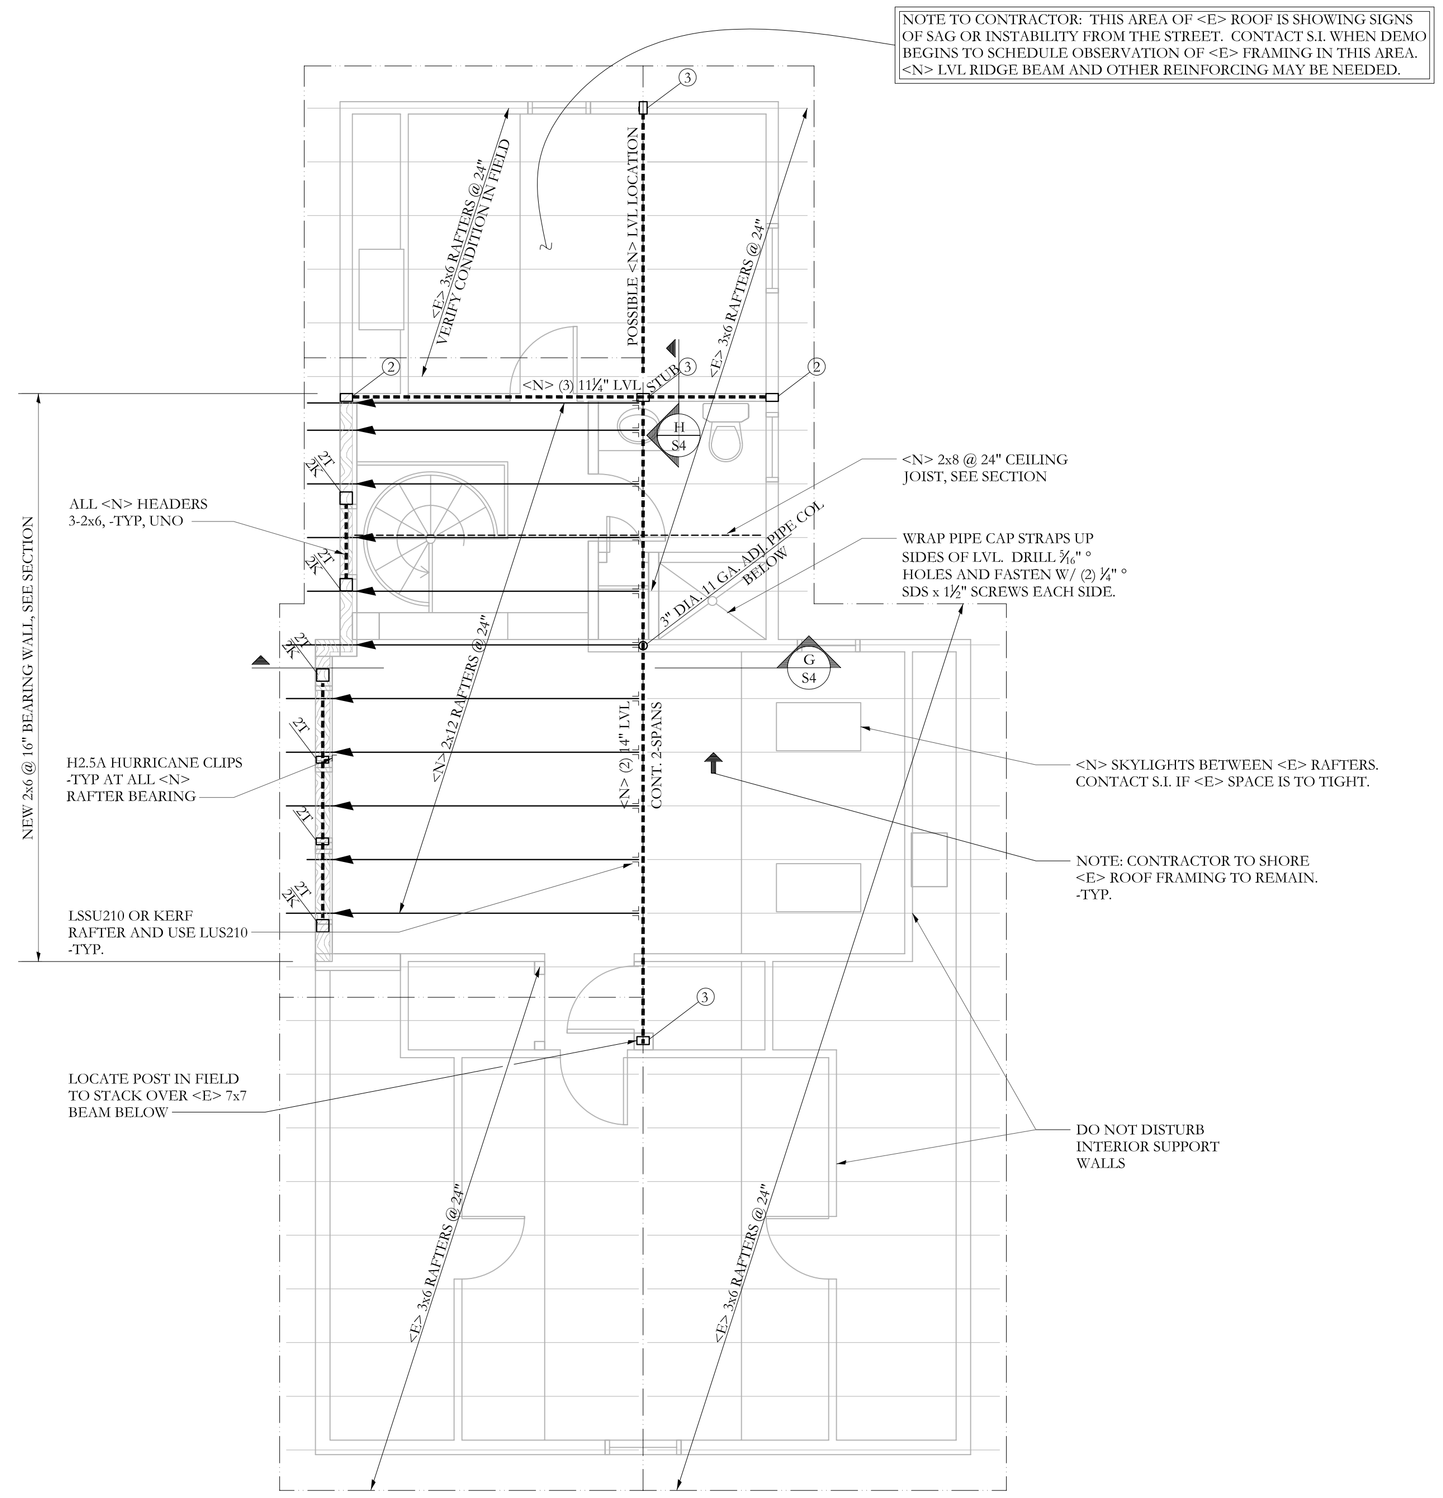

ROOF FRAMING PLAN

NOTES: SCALE 1/4"=1'-0"

1. ROOF SHEATHING SHALL BE 5/8" OSB, SEE GENERAL NOTES FOR ADDITIONAL INFO
2. ALL WOOD COLUMNS IN 2X6 WALLS SHALL BE 3-2x6 AND IN 2X4 WALLS SHALL BE 3-2X4 UNLESS NOTED OTHERWISE ON PLANS
3. ALL WOOD BEAMS ARE DROPPED, UNO
4. ALL HEADERS ARE 3-2X6, UNO
5. FIELD COORDINATE CHIMNEY OPENING INFILL

FRAMING PLAN SYMBOLS KEY

▫	WOOD POST
○	STEEL COLUMN
(X)	NUMBER OF WOOD STUDS IN POST BELOW
A	COLUMN ABOVE THIS LEVEL
C	COLUMN CONTINUOUS THROUGH THIS LEVEL
◄——	TRUSS OR JOIST BEARING
▶——	FLUSH FRAMED JOIST BEARING WITH HANGER
	INDICATES OVER FRAMING, SEE PLAN
	WOOD STUD BEARING WALL BELOW
	SHEAR WALL
"X"T	NUMBER OF TRIM STUDS UNDER HEADER
"X"K	NUMBER OF KING STUDS ADJACENT TO HEADER
<R>	INDICATES AN EXISTING MEMBER TO BE REMOVED
<N>	INDICATES A NEW MEMBER
<E>	INDICATES AN EXISTING MEMBER TO REMAIN

© 2006 Michael R. Charek, Architect

Structural Integrity
Consulting Engineers, Inc.
180 Beacon Street
Portland, ME, 04103
p. 207-774-4614
f. 866-793-7835
www.structuralintegr.com

BUILD WITH CONFIDENCE

© 2006 Structural Integrity Consulting Engineers, Inc.

S.I. JOB # 05-0018

Michael R. Charek
Architect
25 Hartley Street
Portland, Maine 04103
(207) 761-0556

STATE OF MAINE AARON C. JONES NO. 10868 REGISTERED PROFESSIONAL ENGINEER

Akerlind Residence
Renovations
44 Monument Street
Portland, Maine 04101

Title

3RD LEVEL AND ROOF FRAMING PLANS

Scale: 1/4" = 1'-0"

Date: 2/1/06

Revisions

FOR CONST. 3/24/06

Sheet

S3