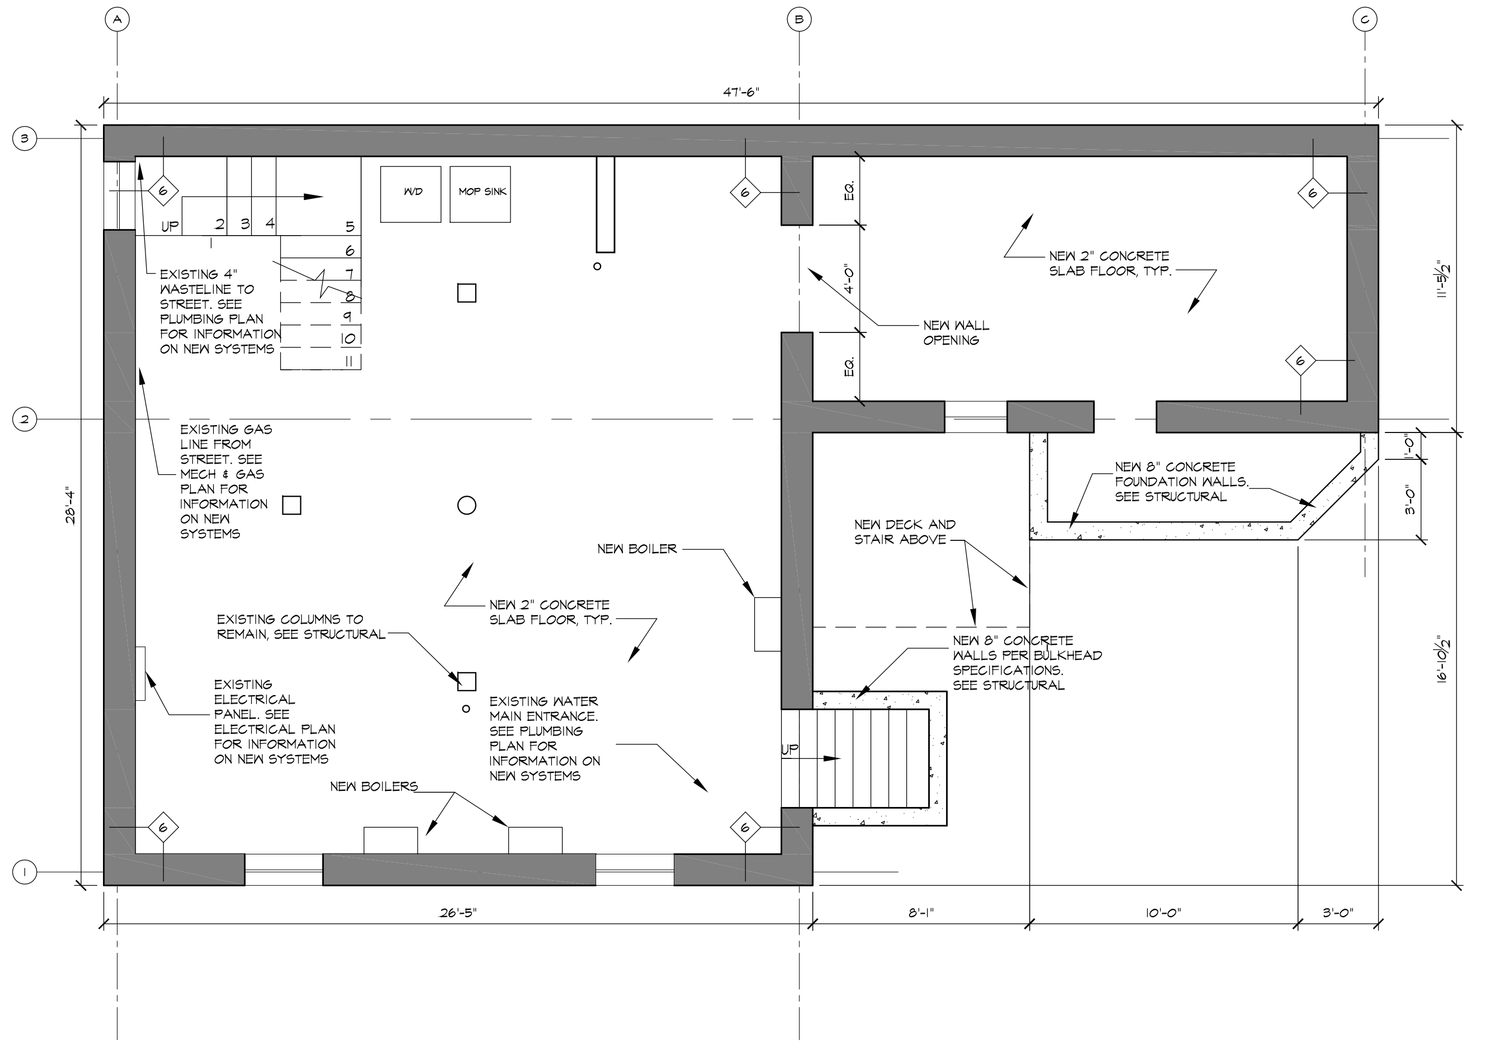

1	BASEMENT PLAN	PROJECT NORTH
	SCALE = 1/4" = 1'-0"	

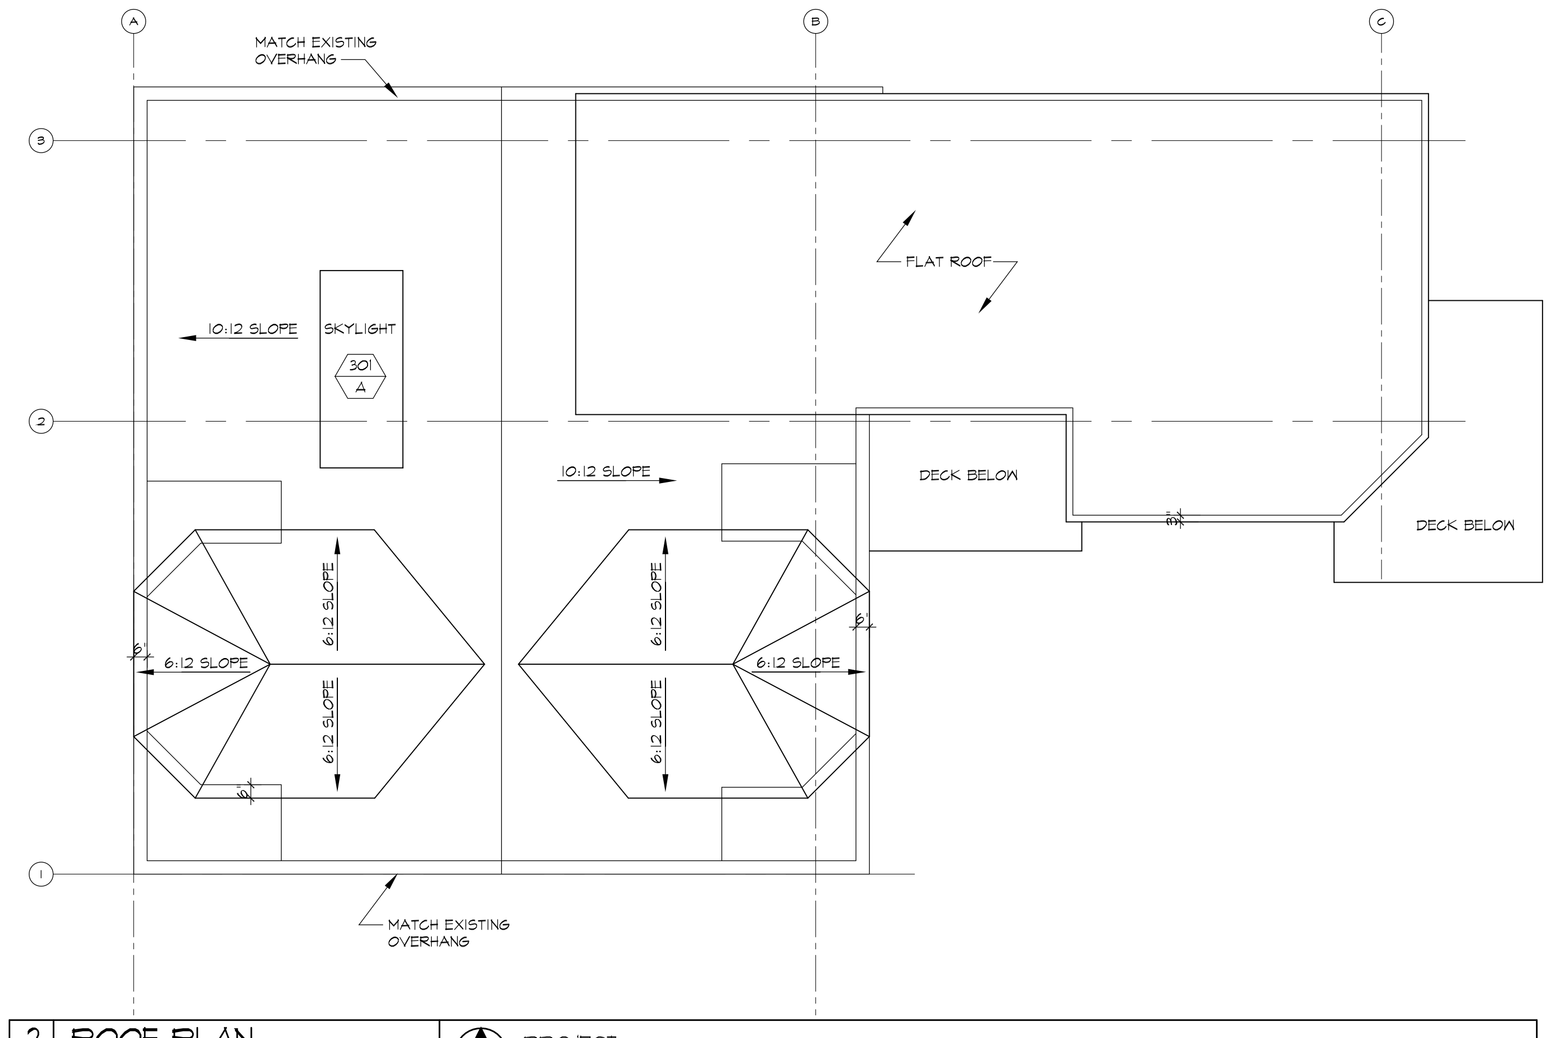

2	ROOF PLAN	PROJECT NORTH
	SCALE = 1/4" = 1'-0"	

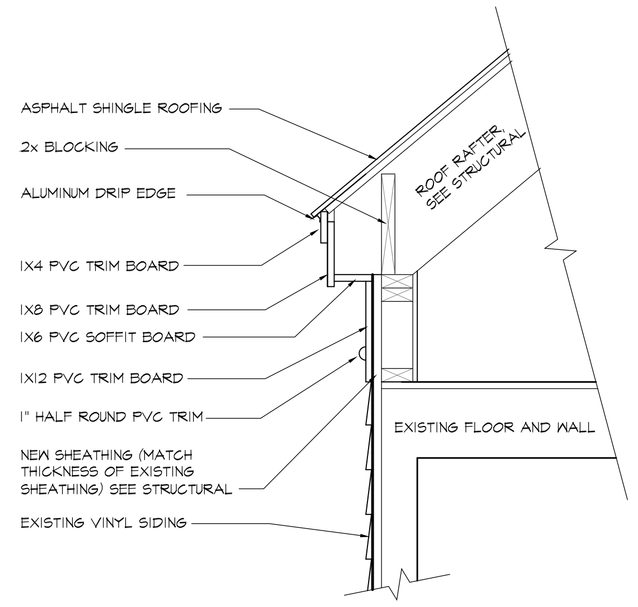

3	EAVE DETAIL AT SLOPED ROOF
	SCALE = 1" = 1'-0"

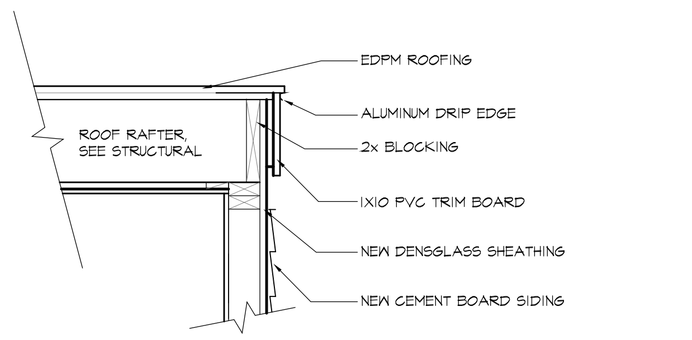

5	EAVE DETAIL AT FLAT ROOF - N ELEV.
	SCALE = 1" = 1'-0"

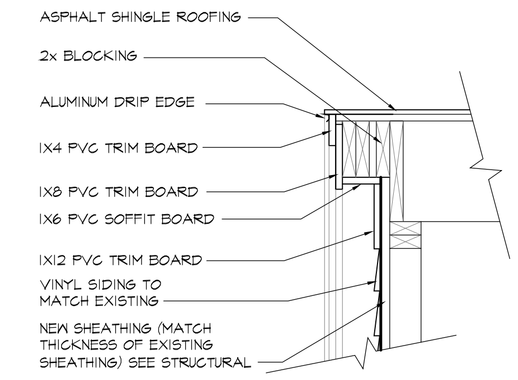

4	RAKE AT SLOPED ROOF
	SCALE = 1" = 1'-0"

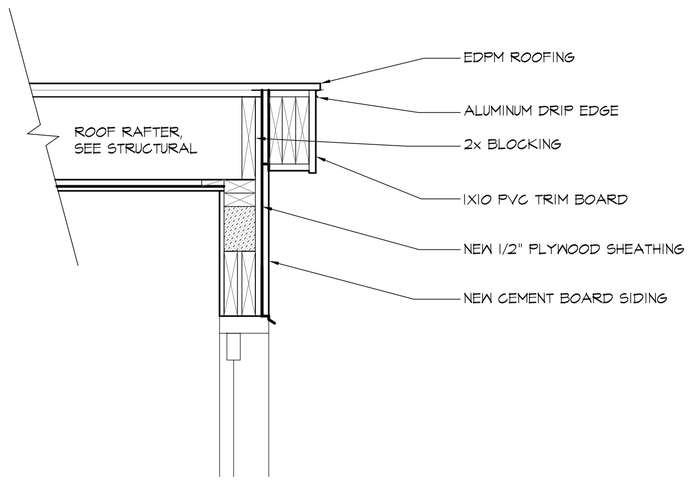

6	EAVE DETAIL AT FLAT ROOF - S,E,&W ELEV.
	SCALE = 1" = 1'-0"

NOT FOR CONSTRUCTION

Lachman
Architects & Planners

Architecture
Planning
Preservation

165 State Street
Portland, Maine 04101
207-773-3811

LICENSED ARCHITECT
DENIS LACHMAN
No. 2691
STATE OF MAINE

ALTERATIONS TO
52 MONUMENT STREET
PORTLAND, MAINE

TITLE:
FLOOR PLANS

DATE:
ORIGINAL: 11/5/13
REVISION 1:
REVISION 2:
REVISION 3:

ISSUED FOR:
BUILDING PERMIT SET

DRAWING NO:
A1.1