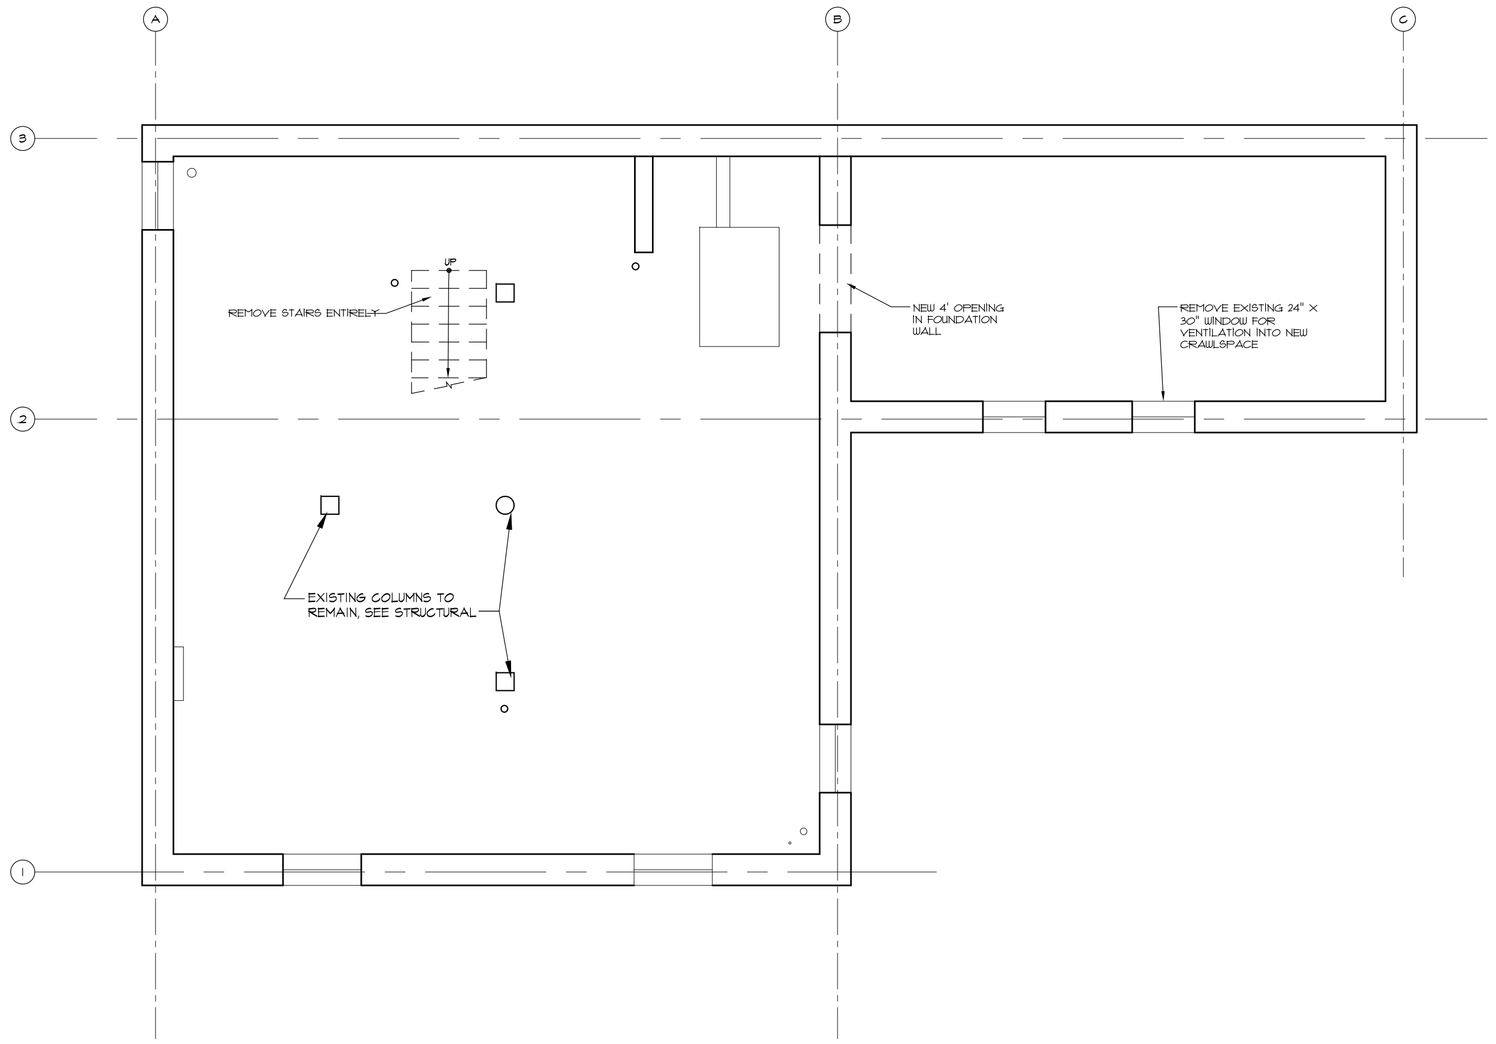


1 BASEMENT DEMO PLAN
SCALE = 1/4" = 1'-0"

PROJECT NORTH

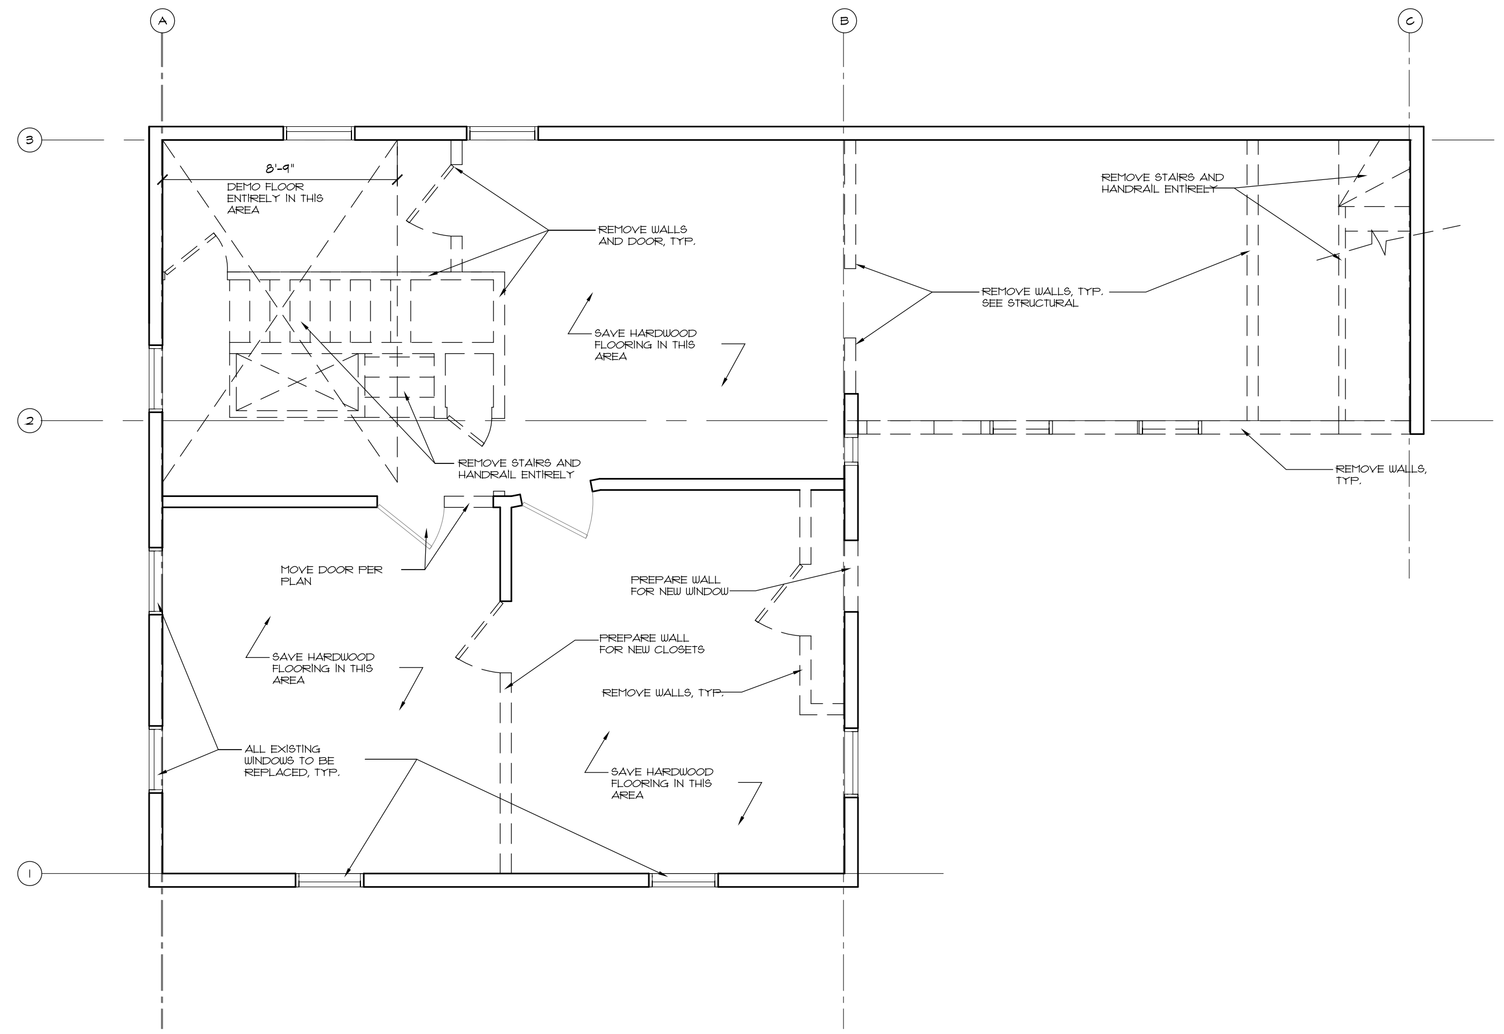


2 SECOND FLOOR DEMO PLAN
SCALE = 1/4" = 1'-0"

PROJECT NORTH

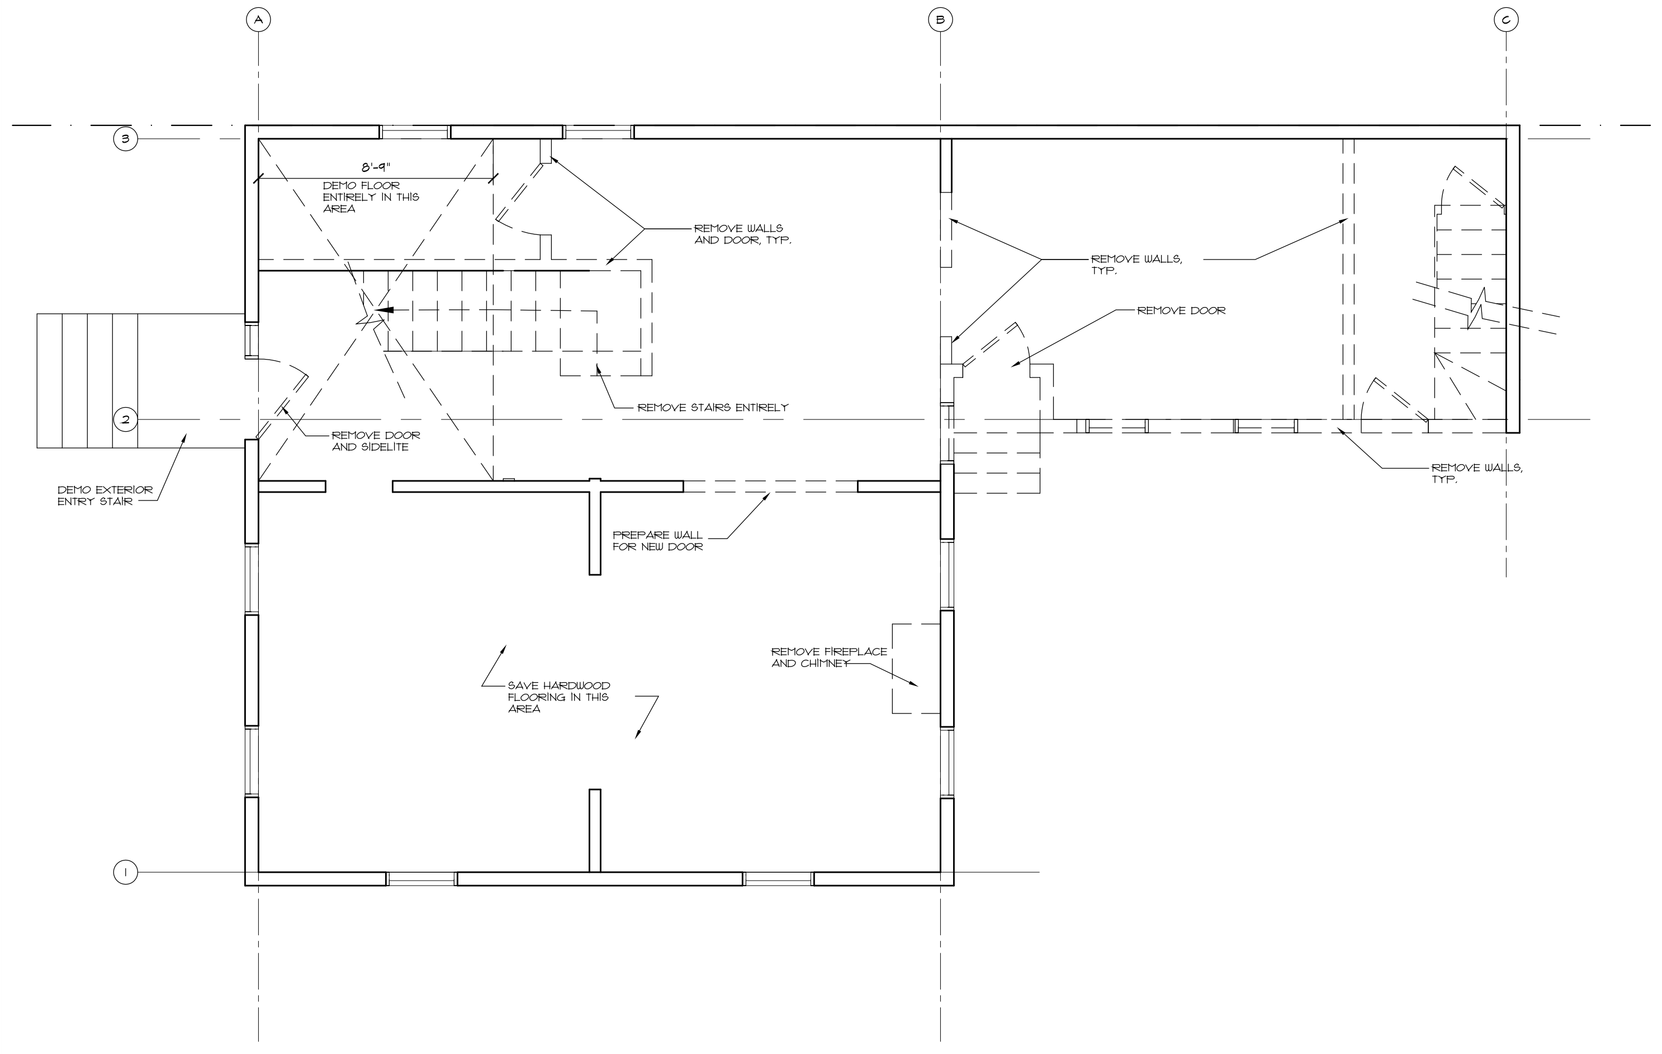


3 FIRST FLOOR DEMO PLAN
SCALE = 1/4" = 1'-0"

PROJECT NORTH

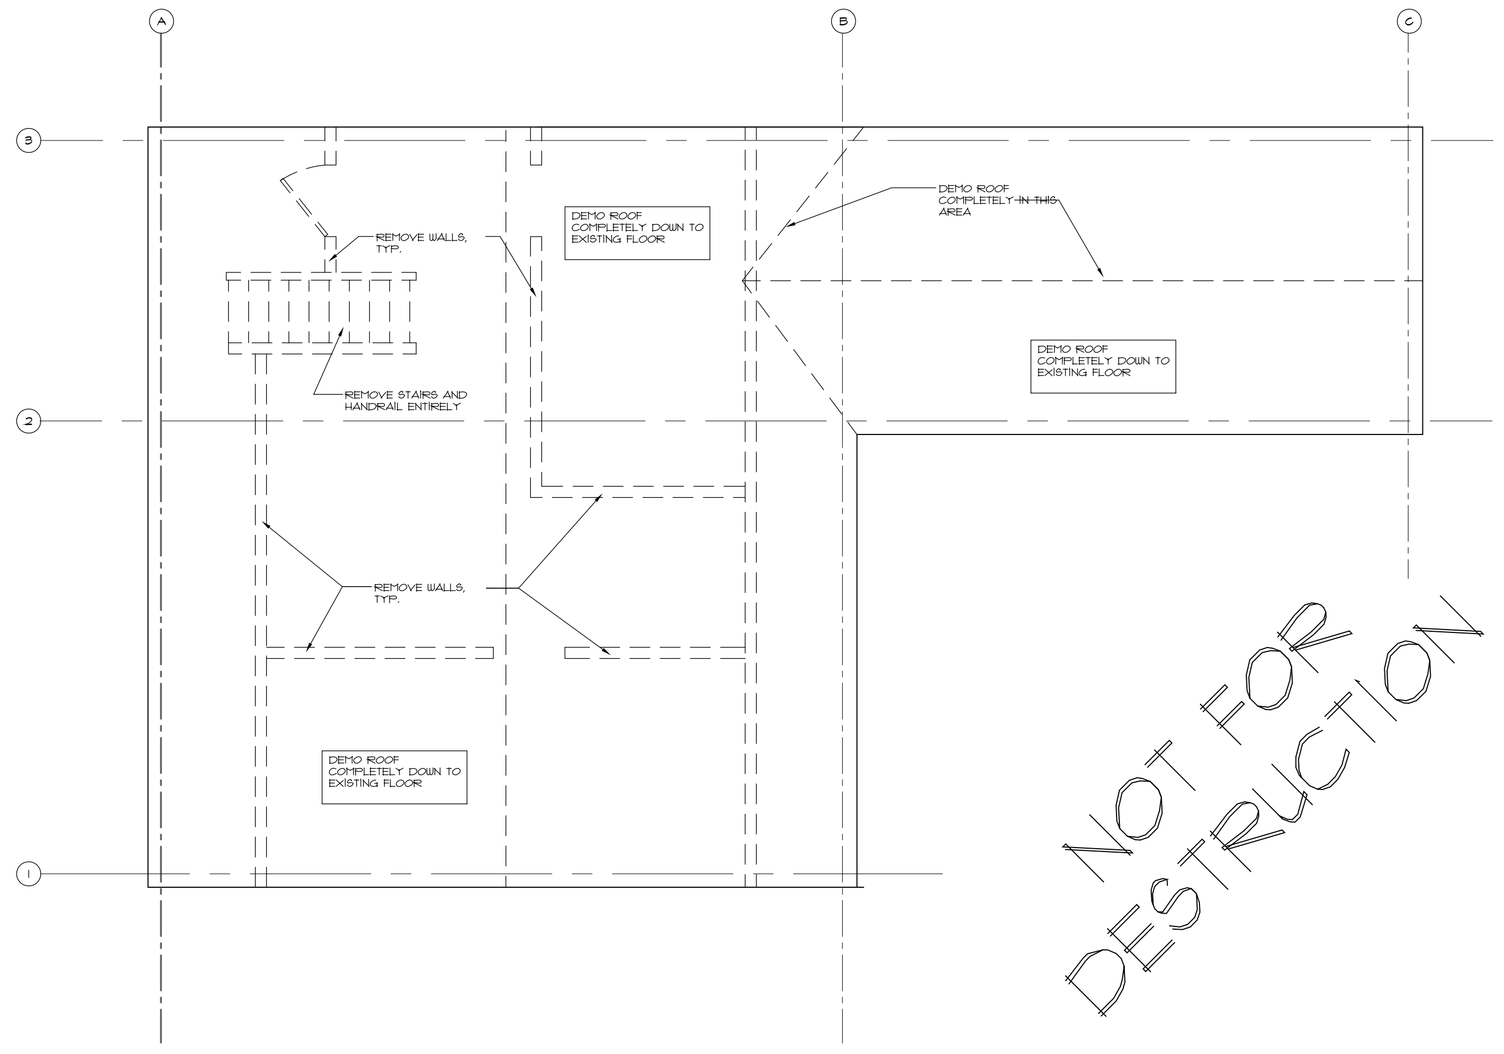


4 THIRD FLOOR DEMO PLAN
SCALE = 1/4" = 1'-0"

PROJECT NORTH

NOT FOR DESTRUCTION

**Lachman**
Architects & Planners

Architecture
Planning
Preservation

165 State Street
Portland, Maine 04101
207-773-3811

LICENSED ARCHITECT
DENIS LACHMAN
No. 2691
STATE OF MAINE

ALTERATIONS TO
52 MONUMENT STREET
PORTLAND, MAINE

**TITLE:**
DEMO PLANS

**DATE:**
ORIGINAL: 11/5/13
REVISION 1:
REVISION 2:
REVISION 3:

**ISSUED FOR:**
BUILDING PERMIT SET

**DRAWING NO:**
D1