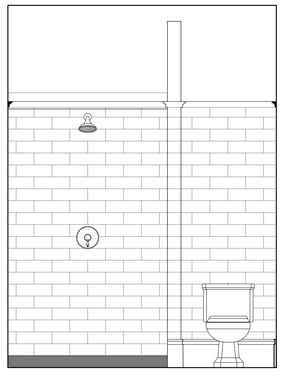

10 | MASTER SHOWER WET WALL
SCALE: 1/2"=1'-0"

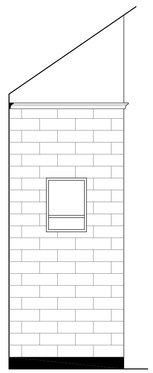

9 | MASTER SHOWER NICHE
SCALE: 1/2"=1'-0"

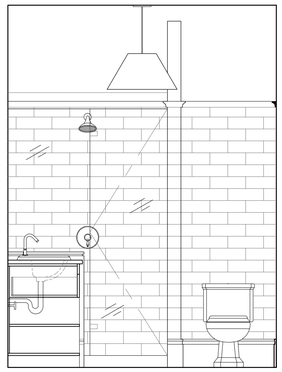

8 | MASTER BATH SHOWER ELEVATION
SCALE: 1/2"=1'-0"

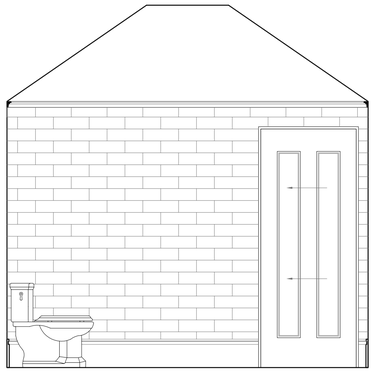

7 | MASTER BATH ELEVATION
SCALE: 1/2"=1'-0"

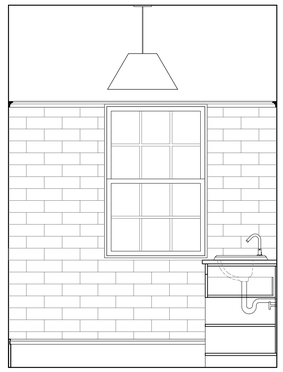

6 | MASTER BATH ELEVATION
SCALE: 1/2"=1'-0"

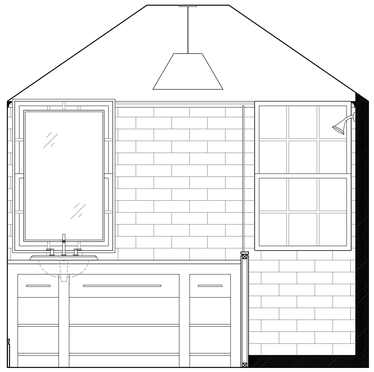

5 | MASTER BATH VANITY ELEVATION
SCALE: 1/2"=1'-0"

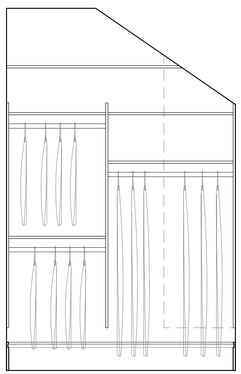

4 | MASTER CLOSET ELEVATION
SCALE: 1/2"=1'-0"

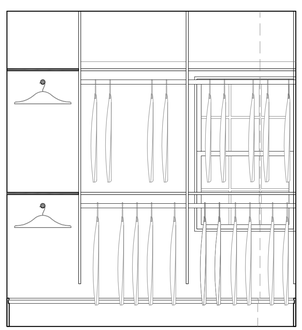

3 | MASTER CLOSET ELEVATION
SCALE: 1/2"=1'-0"

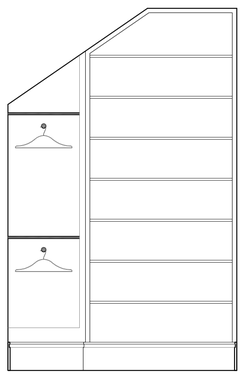

2 | MASTER CLOSET ELEVATION
SCALE: 1/2"=1'-0"

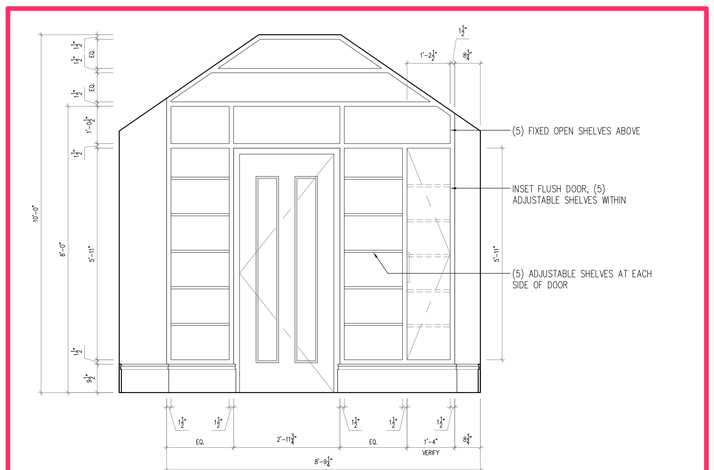

1 | MASTER SHELVING
SCALE: 1/2"=1'-0"

NOT FOR CONSTRUCTION

Interior Architectural Services:

TRACY DAVIS
urban dwellings™
INTERIORS • DESIGN • OBJECTS
PORTLAND, ME · NEW YORK, NY · WASHINGTON, DC

Client:

WOOD RESIDENCE
74 St. Lawrence Street
Portland, Maine 04101

Architect:

Revisions and Notes:

Date: March 11, 2016
Scale: AS SHOWN
Designed By: TAD
Drawn By: TLD
Set:
PRICING SET

Drawing:
PROPOSED INTERIOR ELEVATIONS & DETAILS

I2.02

THESE DRAWINGS ARE PROTECTED UNDER FEDERAL COPYRIGHT AND STATE LAW. NO COPYING OR EXPLOITATION, NO ALTERATIONS, NO UNAUTHORIZED USE WITHOUT APPROVAL OF TRACY A. DAVIS ©2015