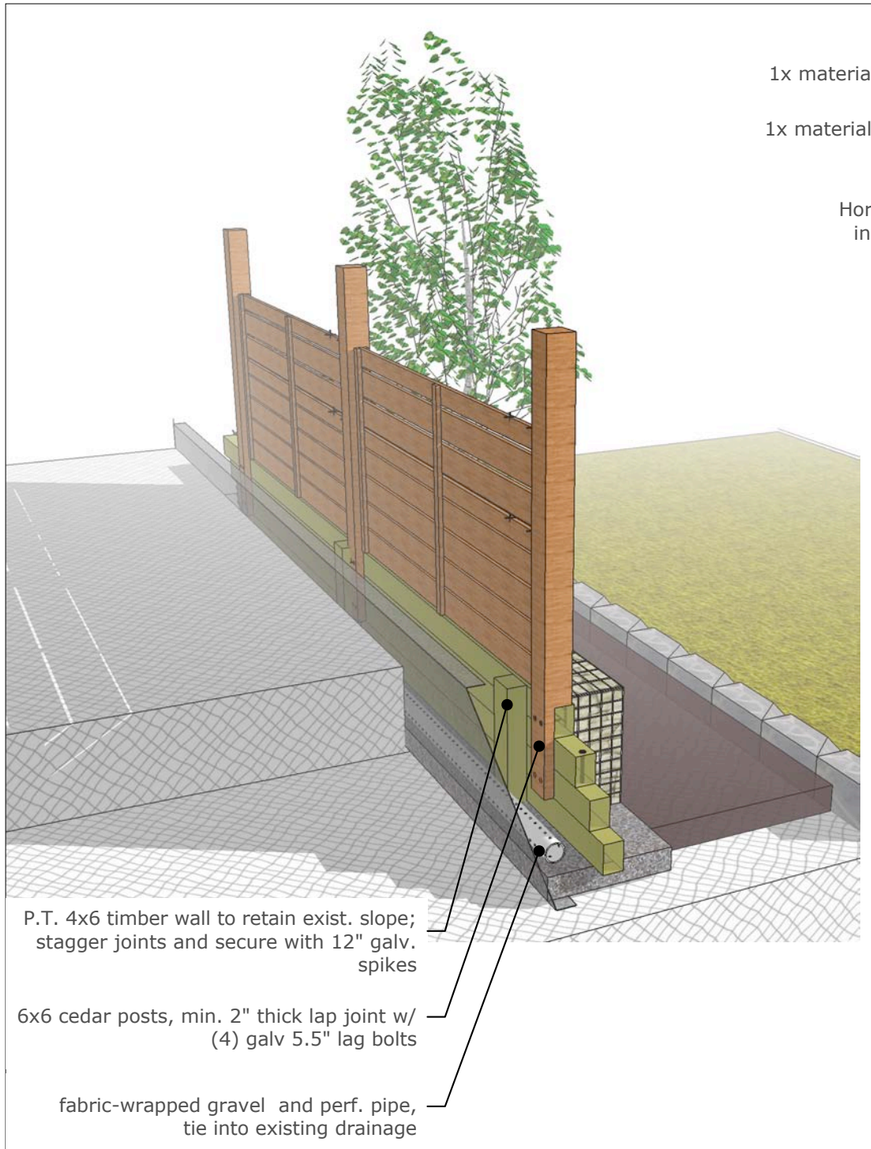

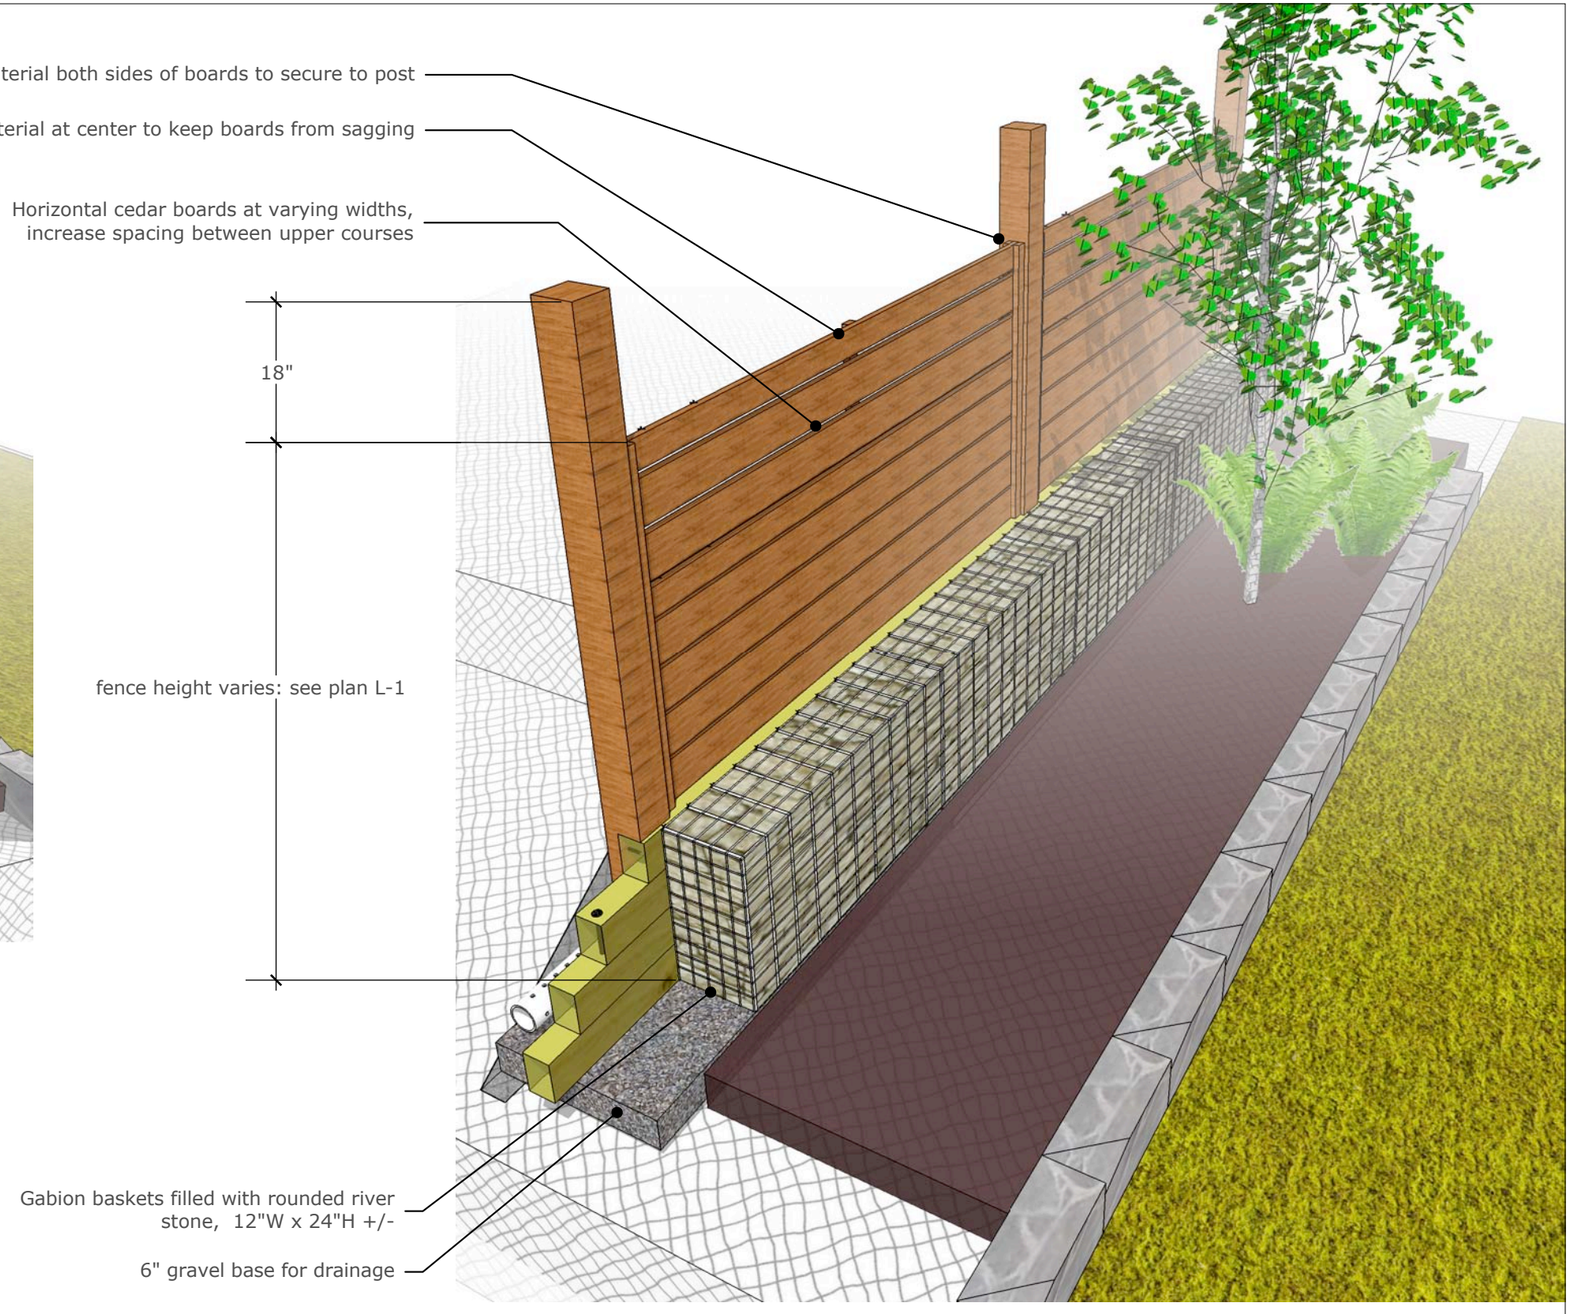

Note: fasteners used to secure cedar posts to boards and 1x material are to be 2-1/4" SS trim screws

Macomber Residence St. Lawrence Street, Portland Maine	L-2	Date: 5-30-13 Scale: NTS Drawing: Typical Cedar Fence Detail	**peter burke landscape architecture** www.peterburkedesign.com 207-632-7372