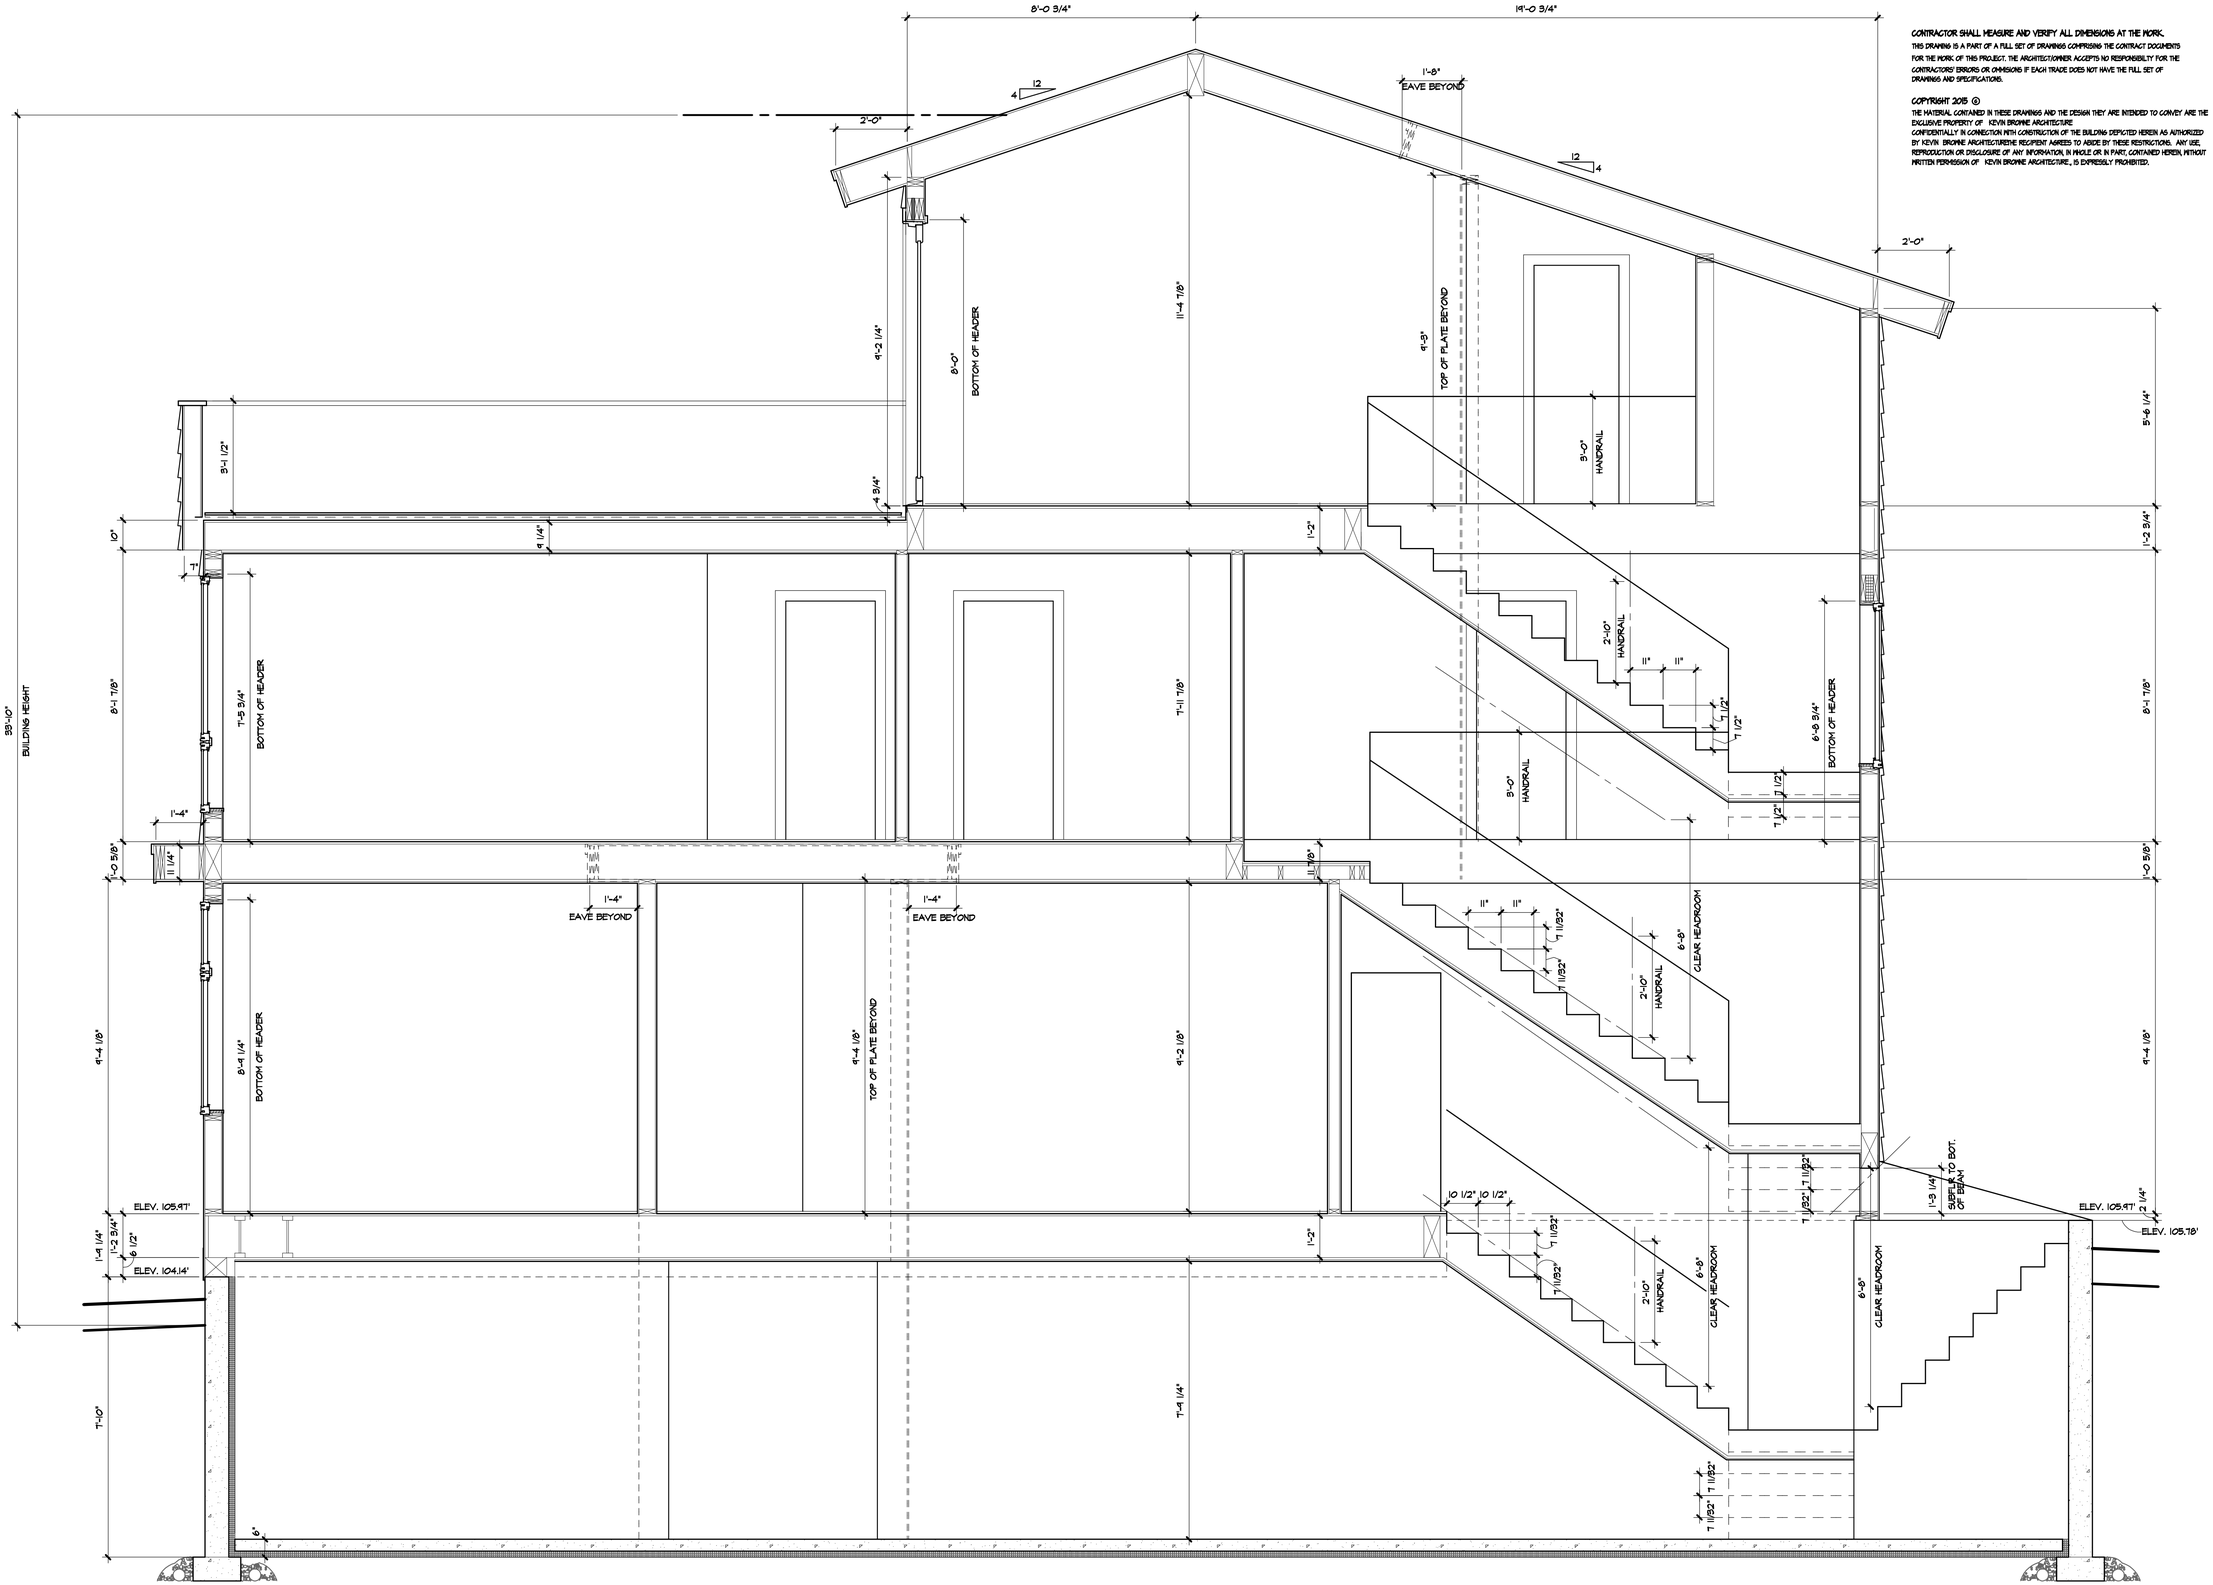

1 A3.1 CROSS-SECTION
1/2" = 1'-0"

CONTRACTOR SHALL MEASURE AND VERIFY ALL DIMENSIONS AT THE WORK.
THIS DRAWING IS A PART OF A FULL SET OF DRAWINGS COMPRISING THE CONTRACT DOCUMENTS FOR THE WORK OF THIS PROJECT. THE ARCHITECT/OWNER ACCEPTS NO RESPONSIBILITY FOR THE CONTRACTORS' ERRORS OR OMMISSIONS IF EACH TRADE DOES NOT HAVE THE FULL SET OF DRAWINGS AND SPECIFICATIONS.

COPYRIGHT 2015 ©
THE MATERIAL CONTAINED IN THESE DRAWINGS AND THE DESIGN THEY ARE INTENDED TO CONVEY ARE THE EXCLUSIVE PROPERTY OF KEVIN BROWNE ARCHITECTURE
CONFIDENTIALLY IN CONNECTION WITH CONSTRUCTION OF THE BUILDING DEPICTED HEREIN AS AUTHORIZED BY KEVIN BROWNE ARCHITECTURE THE RECIPIENT AGREES TO ABIDE BY THESE RESTRICTIONS. ANY USE, REPRODUCTION OR DISCLOSURE OF ANY INFORMATION, IN WHOLE OR IN PART, CONTAINED HEREIN, WITHOUT WRITTEN PERMISSION OF KEVIN BROWNE ARCHITECTURE., IS EXPRESSLY PROHIBITED.

KBA kevin browne ARCHITECTURE
7 breezy hill lane
falmouth, me 04105
207.847.3499
kevin@kevinbrowne architecture.com

REVISIONS:
5-4-15: ISSUE FOR PERMIT
7-28-15: REISSUE FOR PERMIT
8-6-15: REISSUE FOR PERMIT

CONSULTANTS:

JUDKINS RESIDENCE

ADDRESS: 107 MONUMENT ST. PORTLAND, ME
CLIENT: TYLER & KATIE JUDKINS

CROSS SECTION

DATE: 8/3/2015
PROJECT NO.: 2015-03
DRAWN: KWB
SCALE: 1/2" = 1'-0"

A3.1