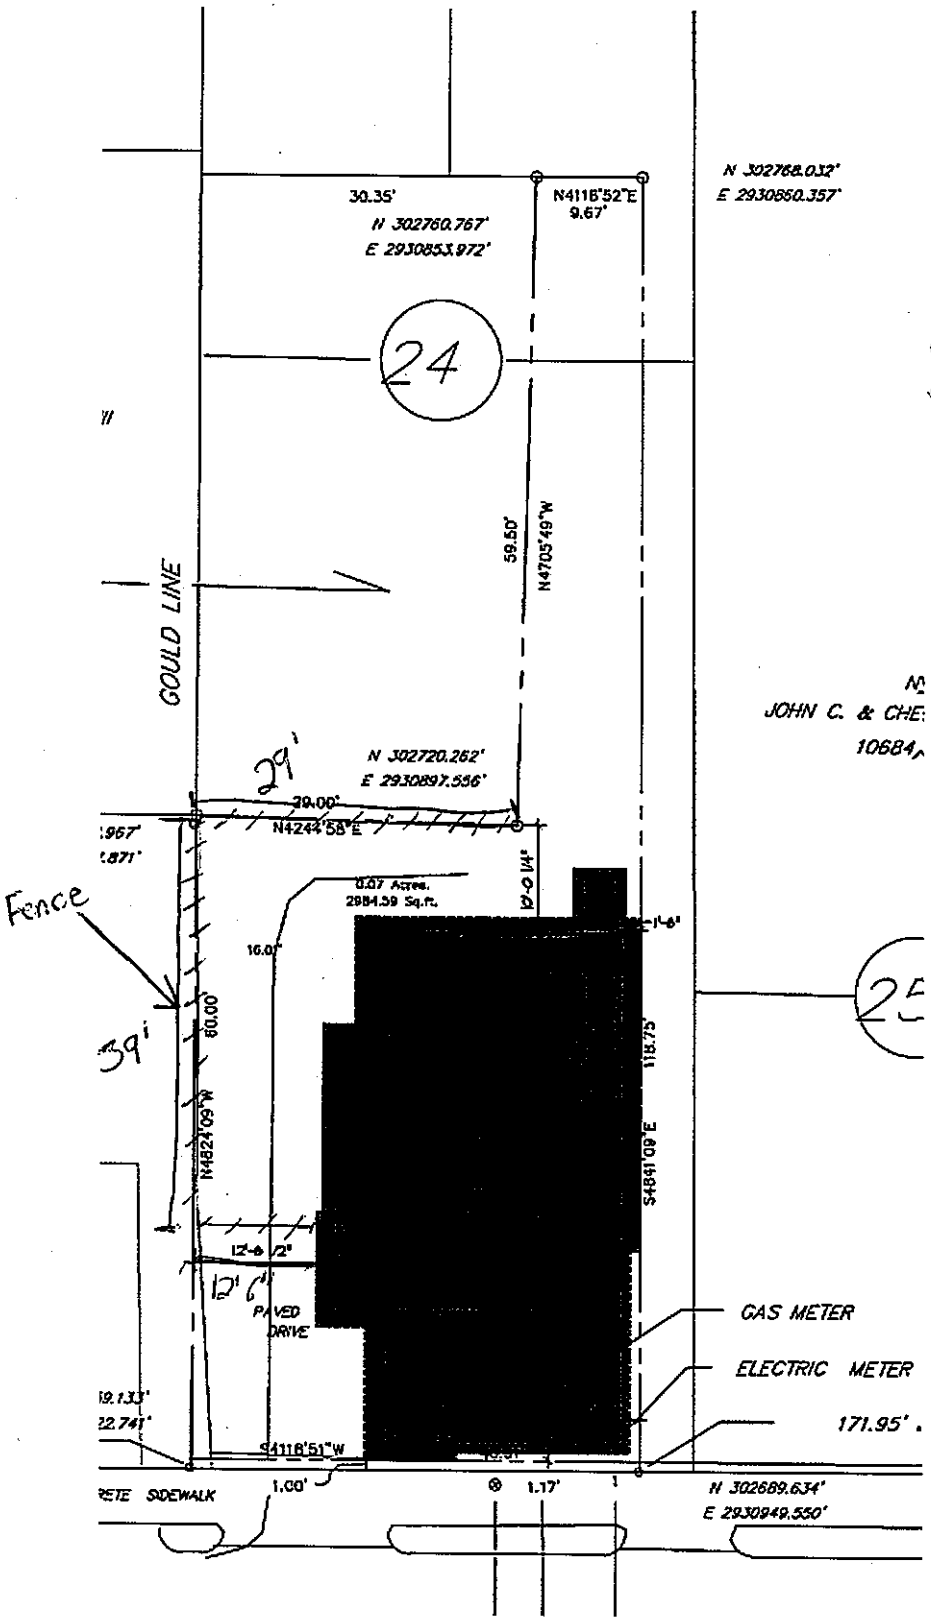

Key

////// = Location of existing 5' chain link and proposed 8' wooden fence (chain link will be removed).

Fence Diagram

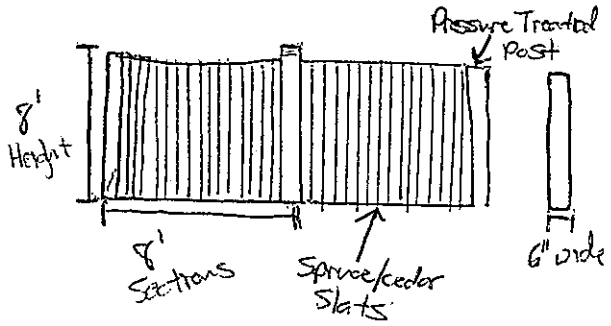

- 80 ft. 6in. in total length
- Posts will be burried 2' below surface and secured w/ concrete
- Fence will fall on our property over entire length.