1 NW ELEVATION
1/4" = 1'-0"

0 2' 4' 8'
SCALE: 1/4" = 1'-0"

2 NE ELEVATION
1/4" = 1'-0"

0 2' 4' 8'
SCALE: 1/4" = 1'-0"

SEE 3/A5 FOR DECK ELEVATION DETAILS

3 SE ELEVATION
1/4" = 1'-0"

0 2' 4' 8'
SCALE: 1/4" = 1'-0"

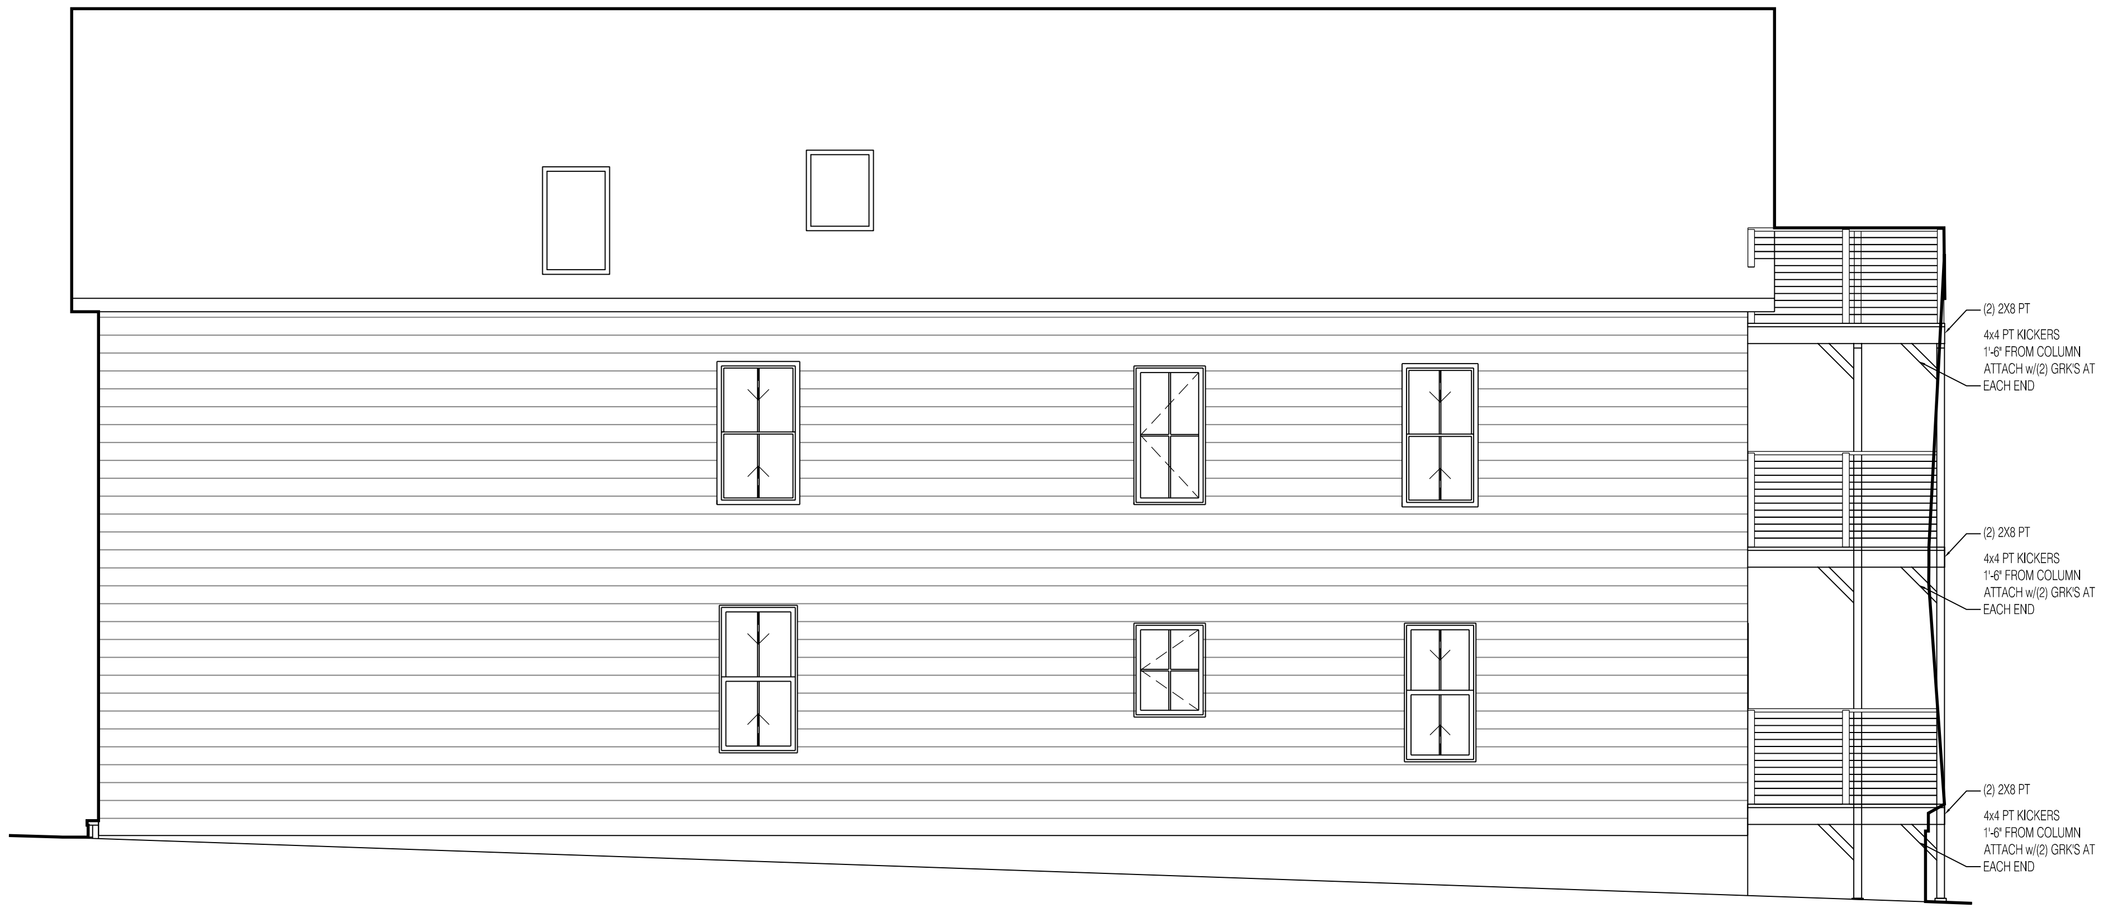

4 SW ELEVATION
1/4" = 1'-0"

0 2' 4' 8'
SCALE: 1/4" = 1'-0"

PROSPECT DESIGN
58 FORE ST. PORTLAND, ME
www.prospectdesign.me
T: 207 - 749 - 7400

54 WATERVILLE
54 WATERVILLE STREET, PORTLAND
TOM LANDRY, CORNERSTONE BUILDING RESTORATION

SHEET TITLE
PROPOSED ELEVATIONS

REVISION

DRAWN BY: BB
DATE: NOVEMBER 9, 2015

A 3