RESERVED FOR DIGITAL STAMP

REVISED 1.7.16

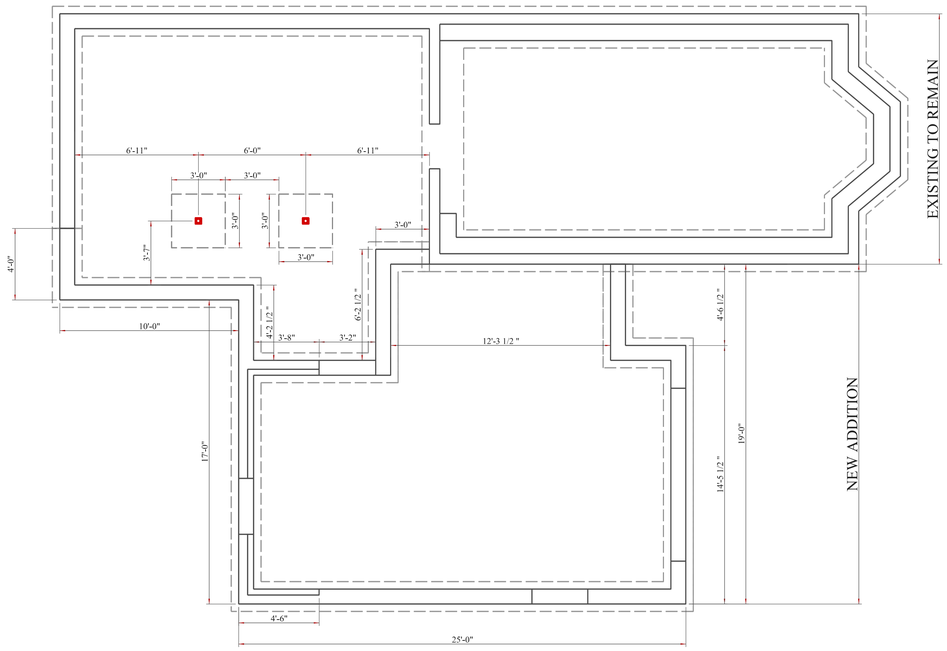

FOUNDATION PLAN

SCALE 1/4"=1'-0"

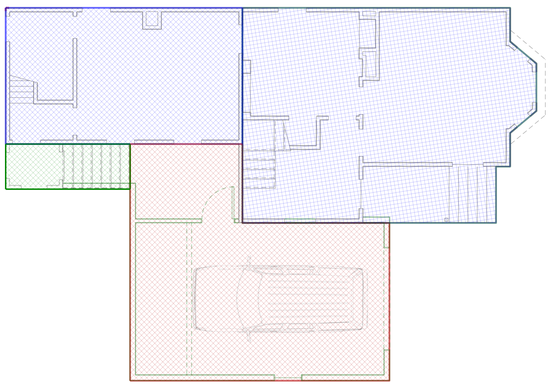

NEW FOUNDATION TO BE BUILT

EXISTING FOUNDATION TO BE REPAIRED OR REBUILT

EXISTING FOUNDATION TO REMAIN

0 1 2 4 8 16ft.

GRAPHIC SCALE

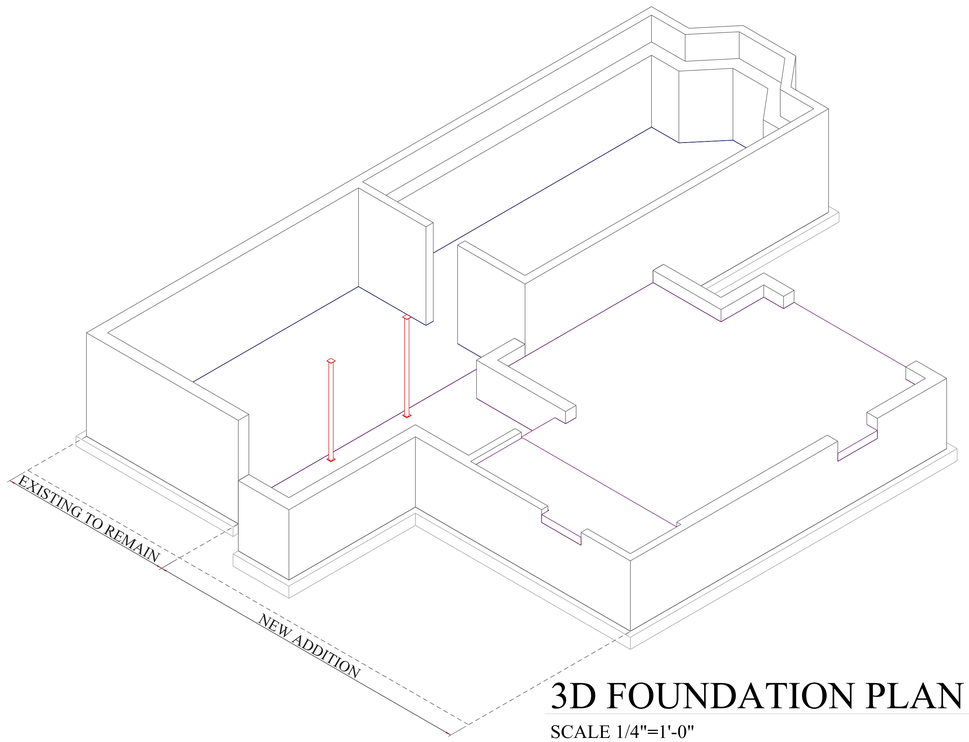

3D FOUNDATION PLAN NE

SCALE 1/4"=1'-0"

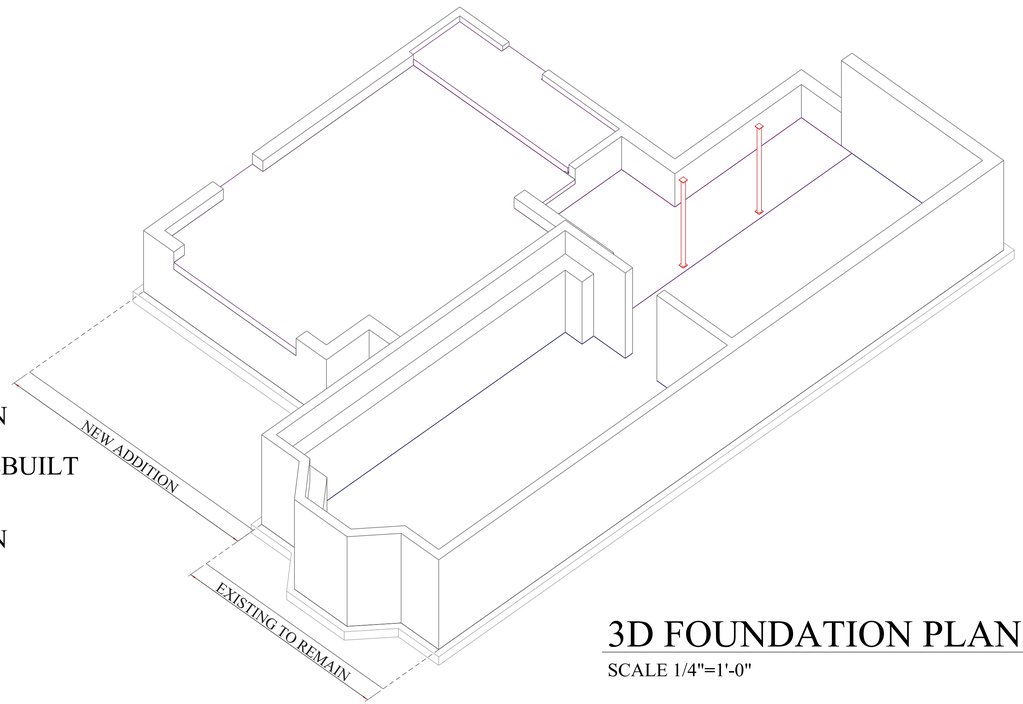

3D FOUNDATION PLAN SW

SCALE 1/4"=1'-0"

JOSEPH WALTMAN
ARCHITECTURAL DESIGN
ARCHITECTURAL DESIGN ✦ CONSULTATION ✦ PROJECT MANAGEMENT
RESIDENTIAL AND LIGHT COMMERCIAL
19 Ashland Ave, Yarmouth, ME 04096 CELL (207) 424-8565 PHONE (207) 846-5731

GEORGE REICHE RENOVATION
50 WATERVILLE ST PORTLAND, MAINE

CBL 017 E011

Z:\REICHE_GEORGE\REICHE PRINTING.dgn

DATE: 1/7/2016
SCALE: AS NOTED

PRINTED: 1/7/2016

DRAWING NAME

STRUCTURAL

SHEET NO.

S1