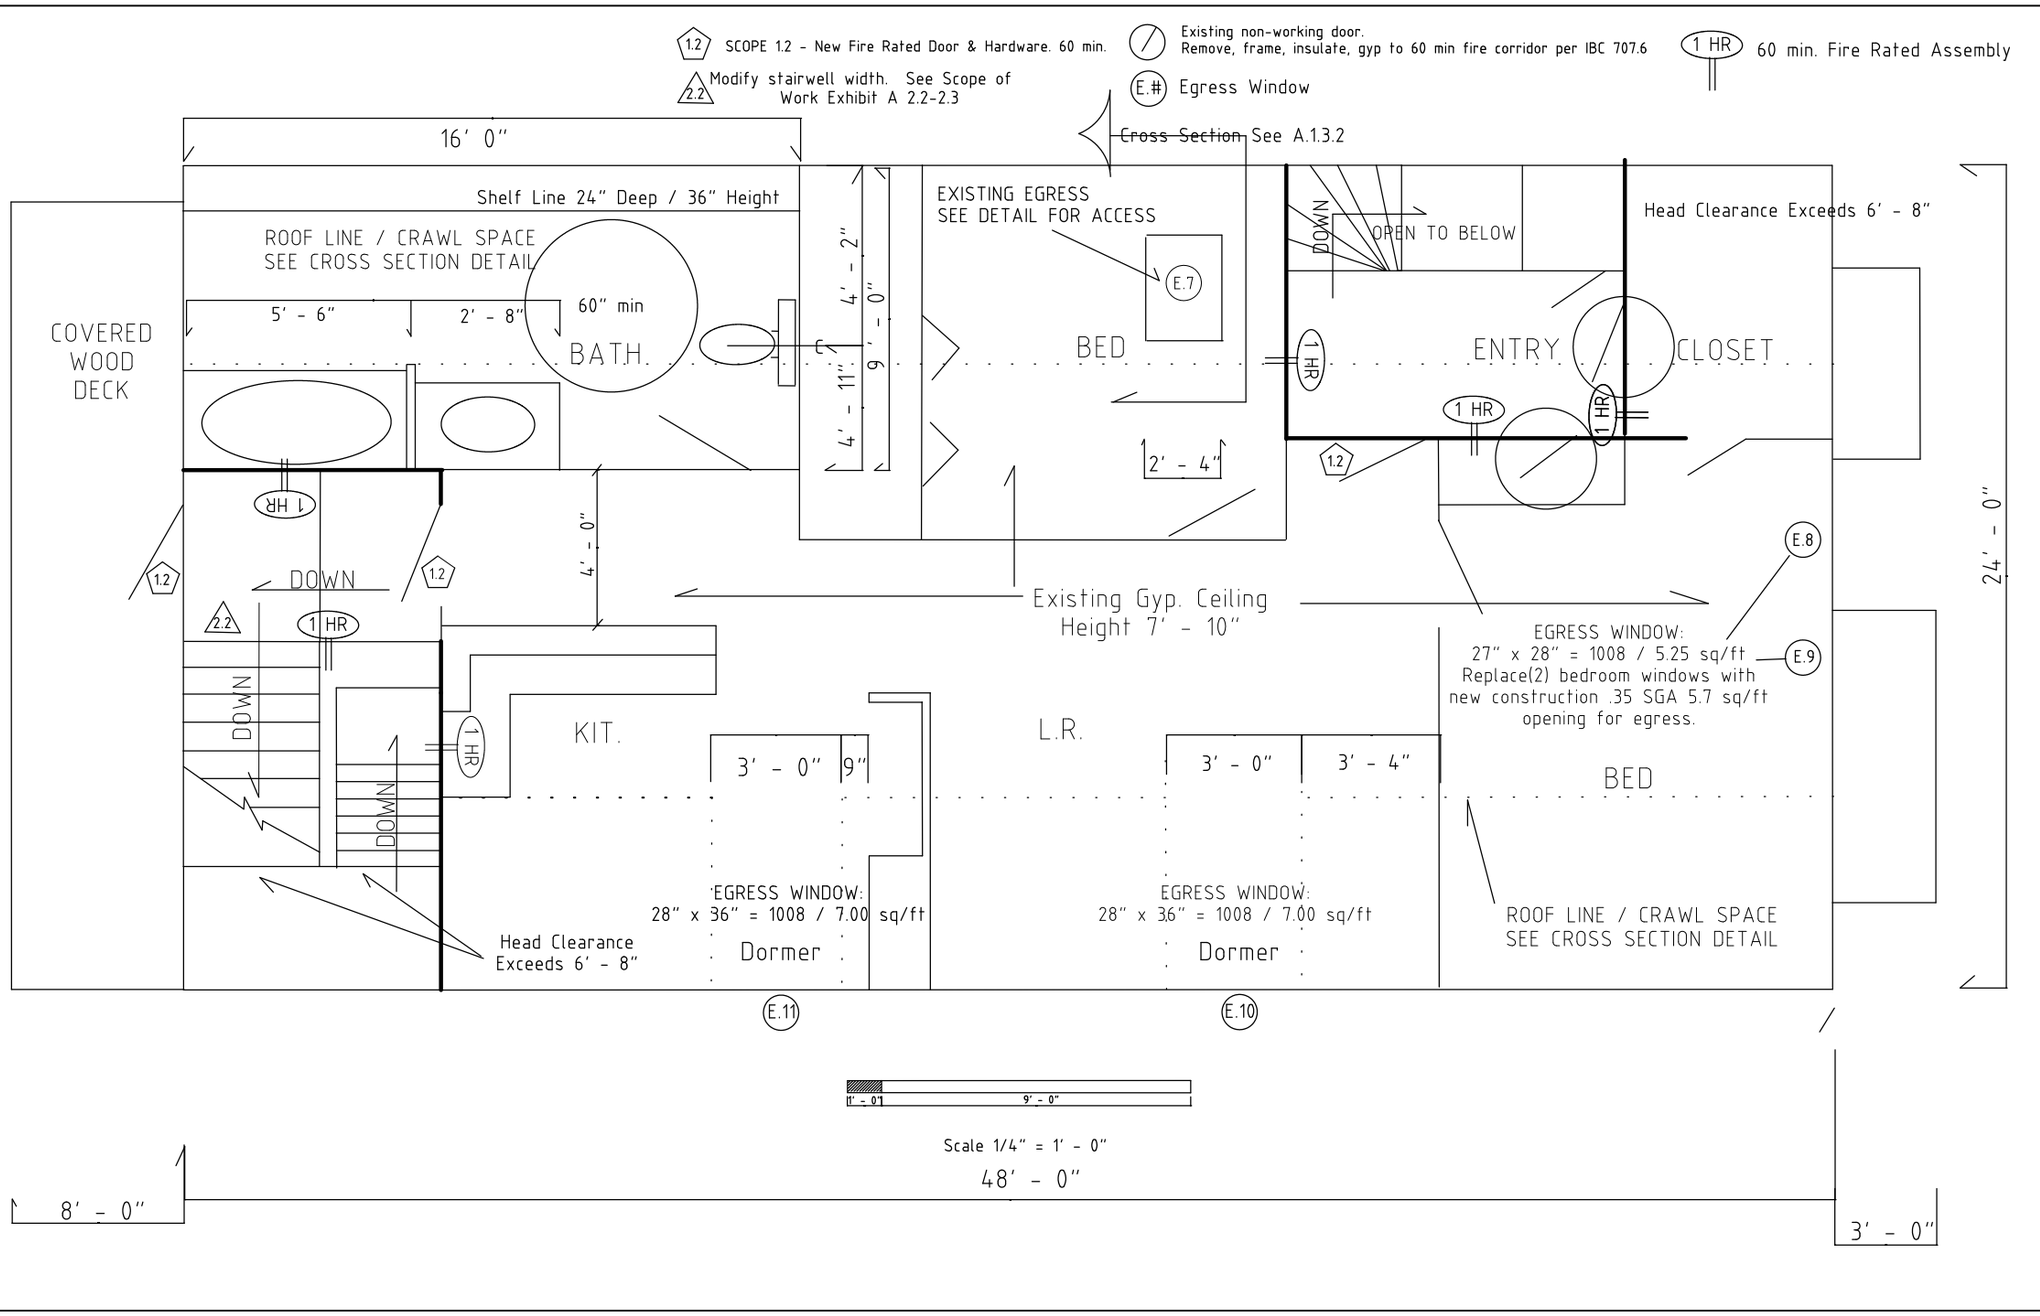

40 WATERVILLE ST.

CONSULTANTS

REVISIONS

PROJECT No. QB1503

REVISIONS

DRAWN BY JRM

SHEET TITLE THIRD FLOOR PLAN

A.1.3