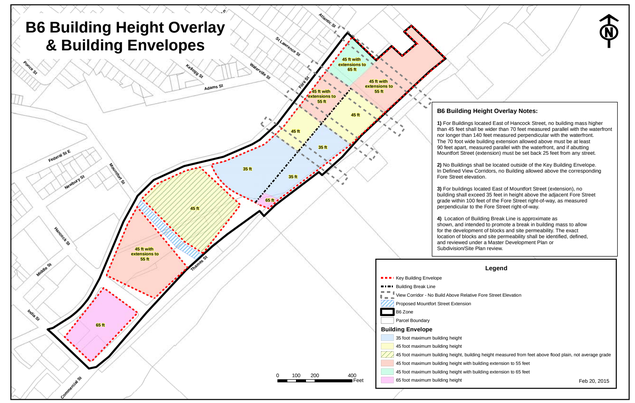

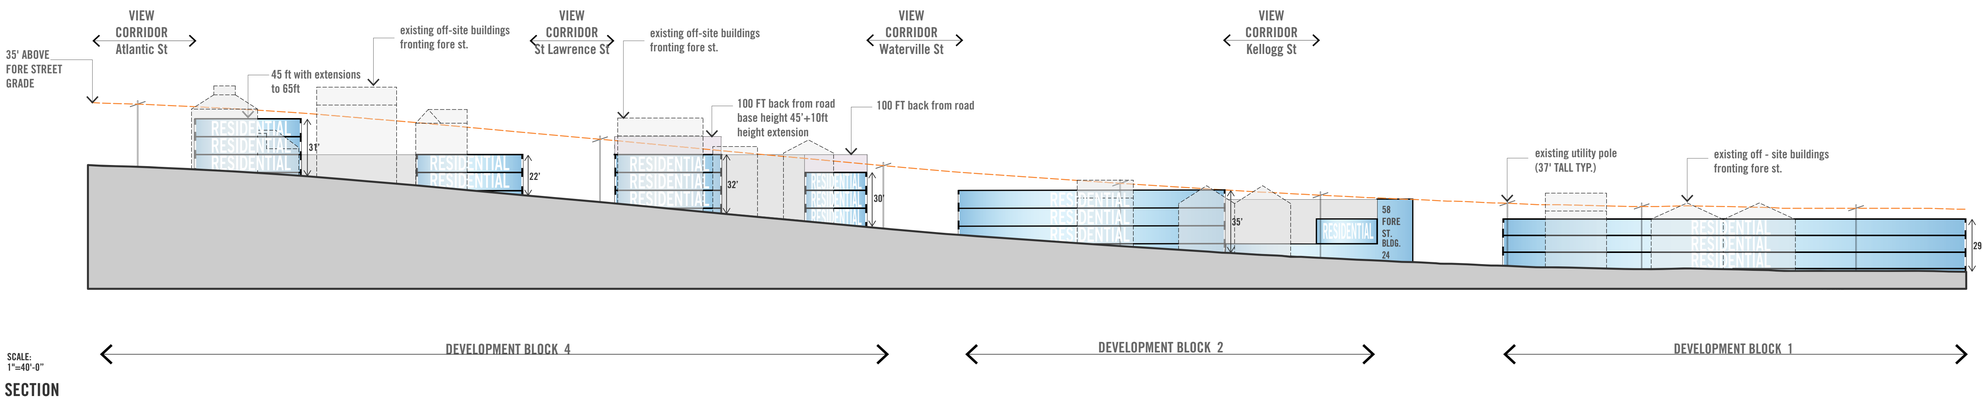

SCALE:
1"=40'-0"

SECTION

09/16/16

Scale: 1" = 40'-0"

CPB2 LLC
EASTERN WATERFRONT DEVELOPMENT PORTLAND, MAINE

LONG SECTION
58 FORE STREET MASTERPLAN

SCOTT SIMONS ARCHITECTS | MICHAEL BOUCHER LANDSCAPE ARCHITECTURE | WOODARD & CURRAN | THORNTON TOMASETTI | THE BOULOS COMPANY | MASON ARCHITECTS | APPLIED TECHNOLOGY MANAGEMENT | PERKINS+WILL