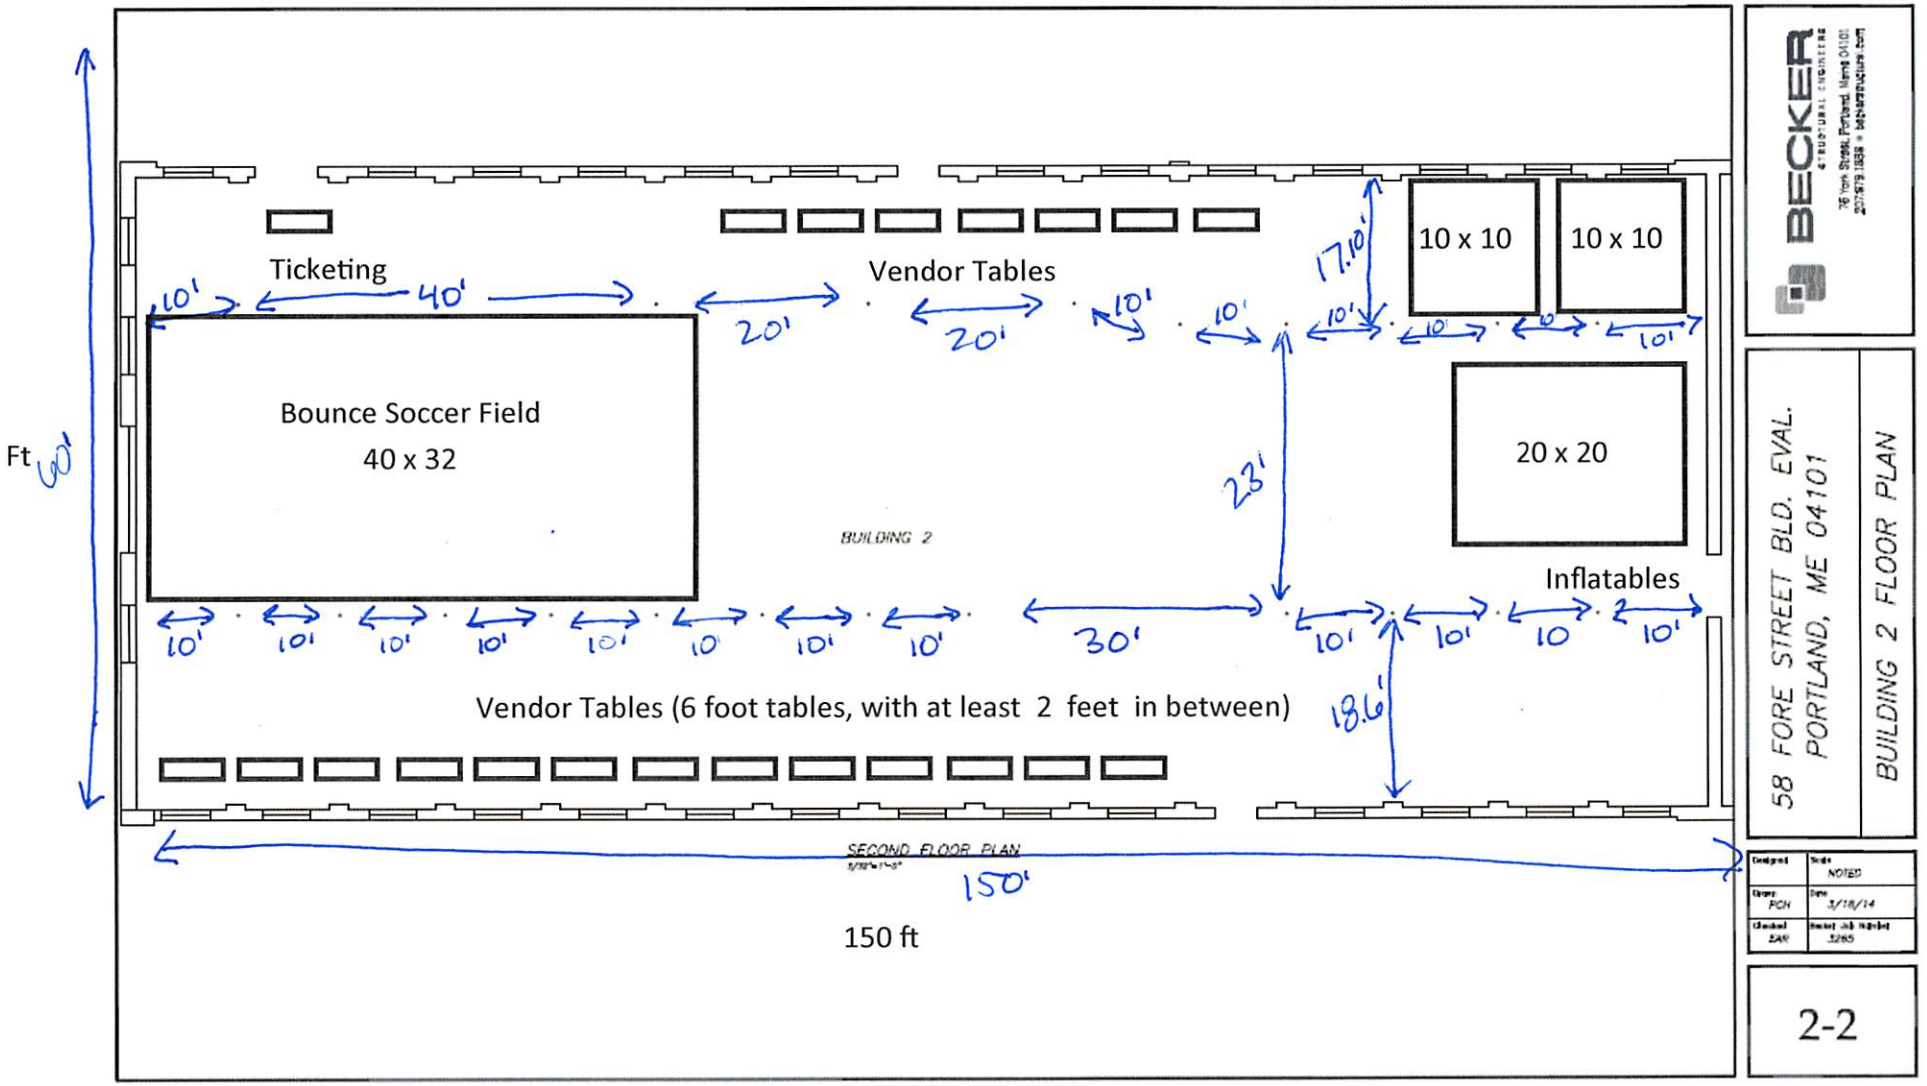
Ticketing
Vendor Tables
10 x 10
10 x 10
Bounce Soccer Field
40 x 32
20 x 20
BUILDING 2
Inflatables
Vendor Tables (6 foot tables, with at least 2 feet in between)
SECOND FLOOR PLAN
Ft
150 ft
58 FORE STREET BLD. EVAL.
PORTLAND, ME 04101
BUILDING 2 FLOOR PLAN
2-2