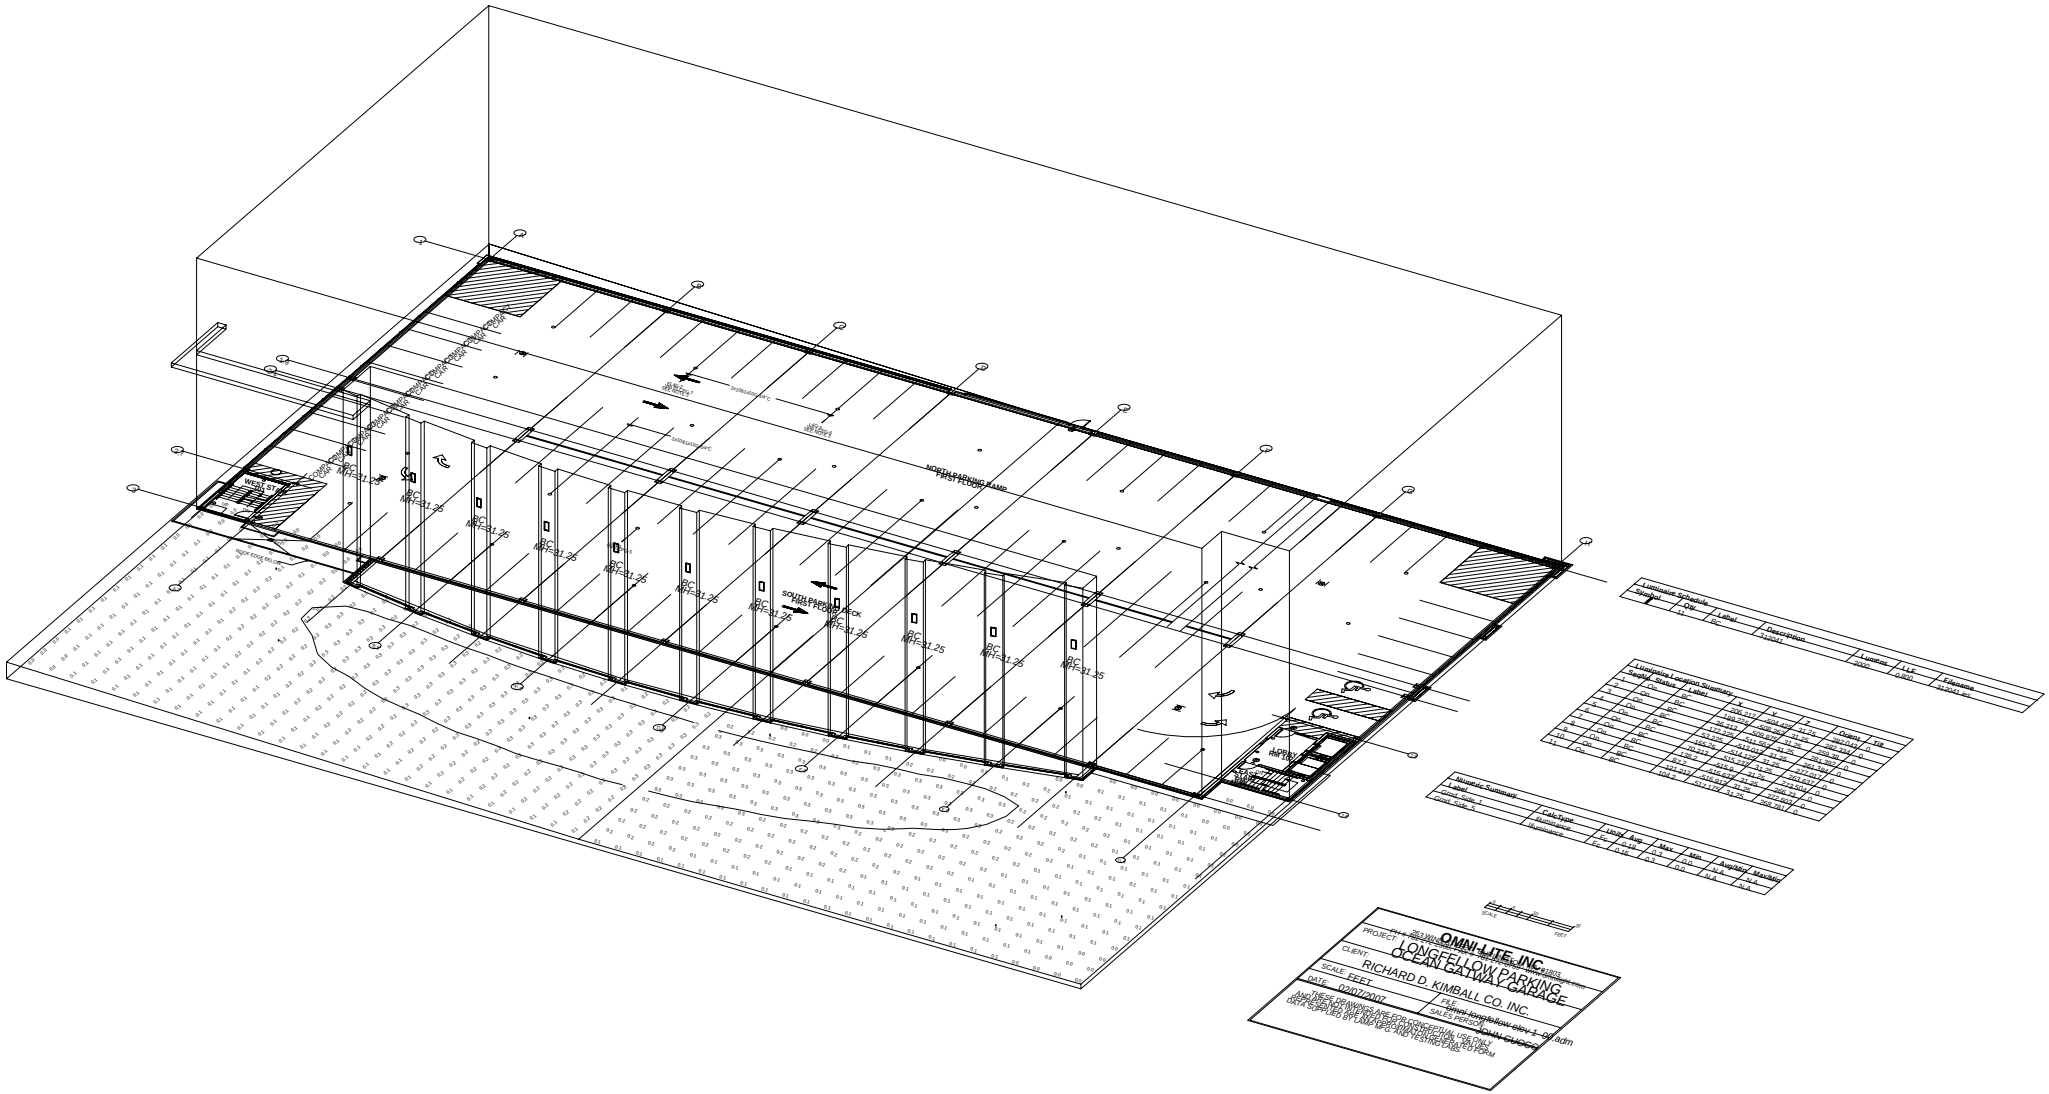
NORTH PARKING RAMP
FIRST FLOOR PLAN
SOUTH PARKING RAMP
FIRST FLOOR PLAN
Luminaire Schedule
Luminaire Location Summary
Numeric Summary
OMNI-LITE, INC.
LONGFELLOW PARKING
OCEAN GATEWAY GARAGE
RICHARD D. KIMBALL CO. INC.
SCALE: FEET
DATE: 02/07/2007