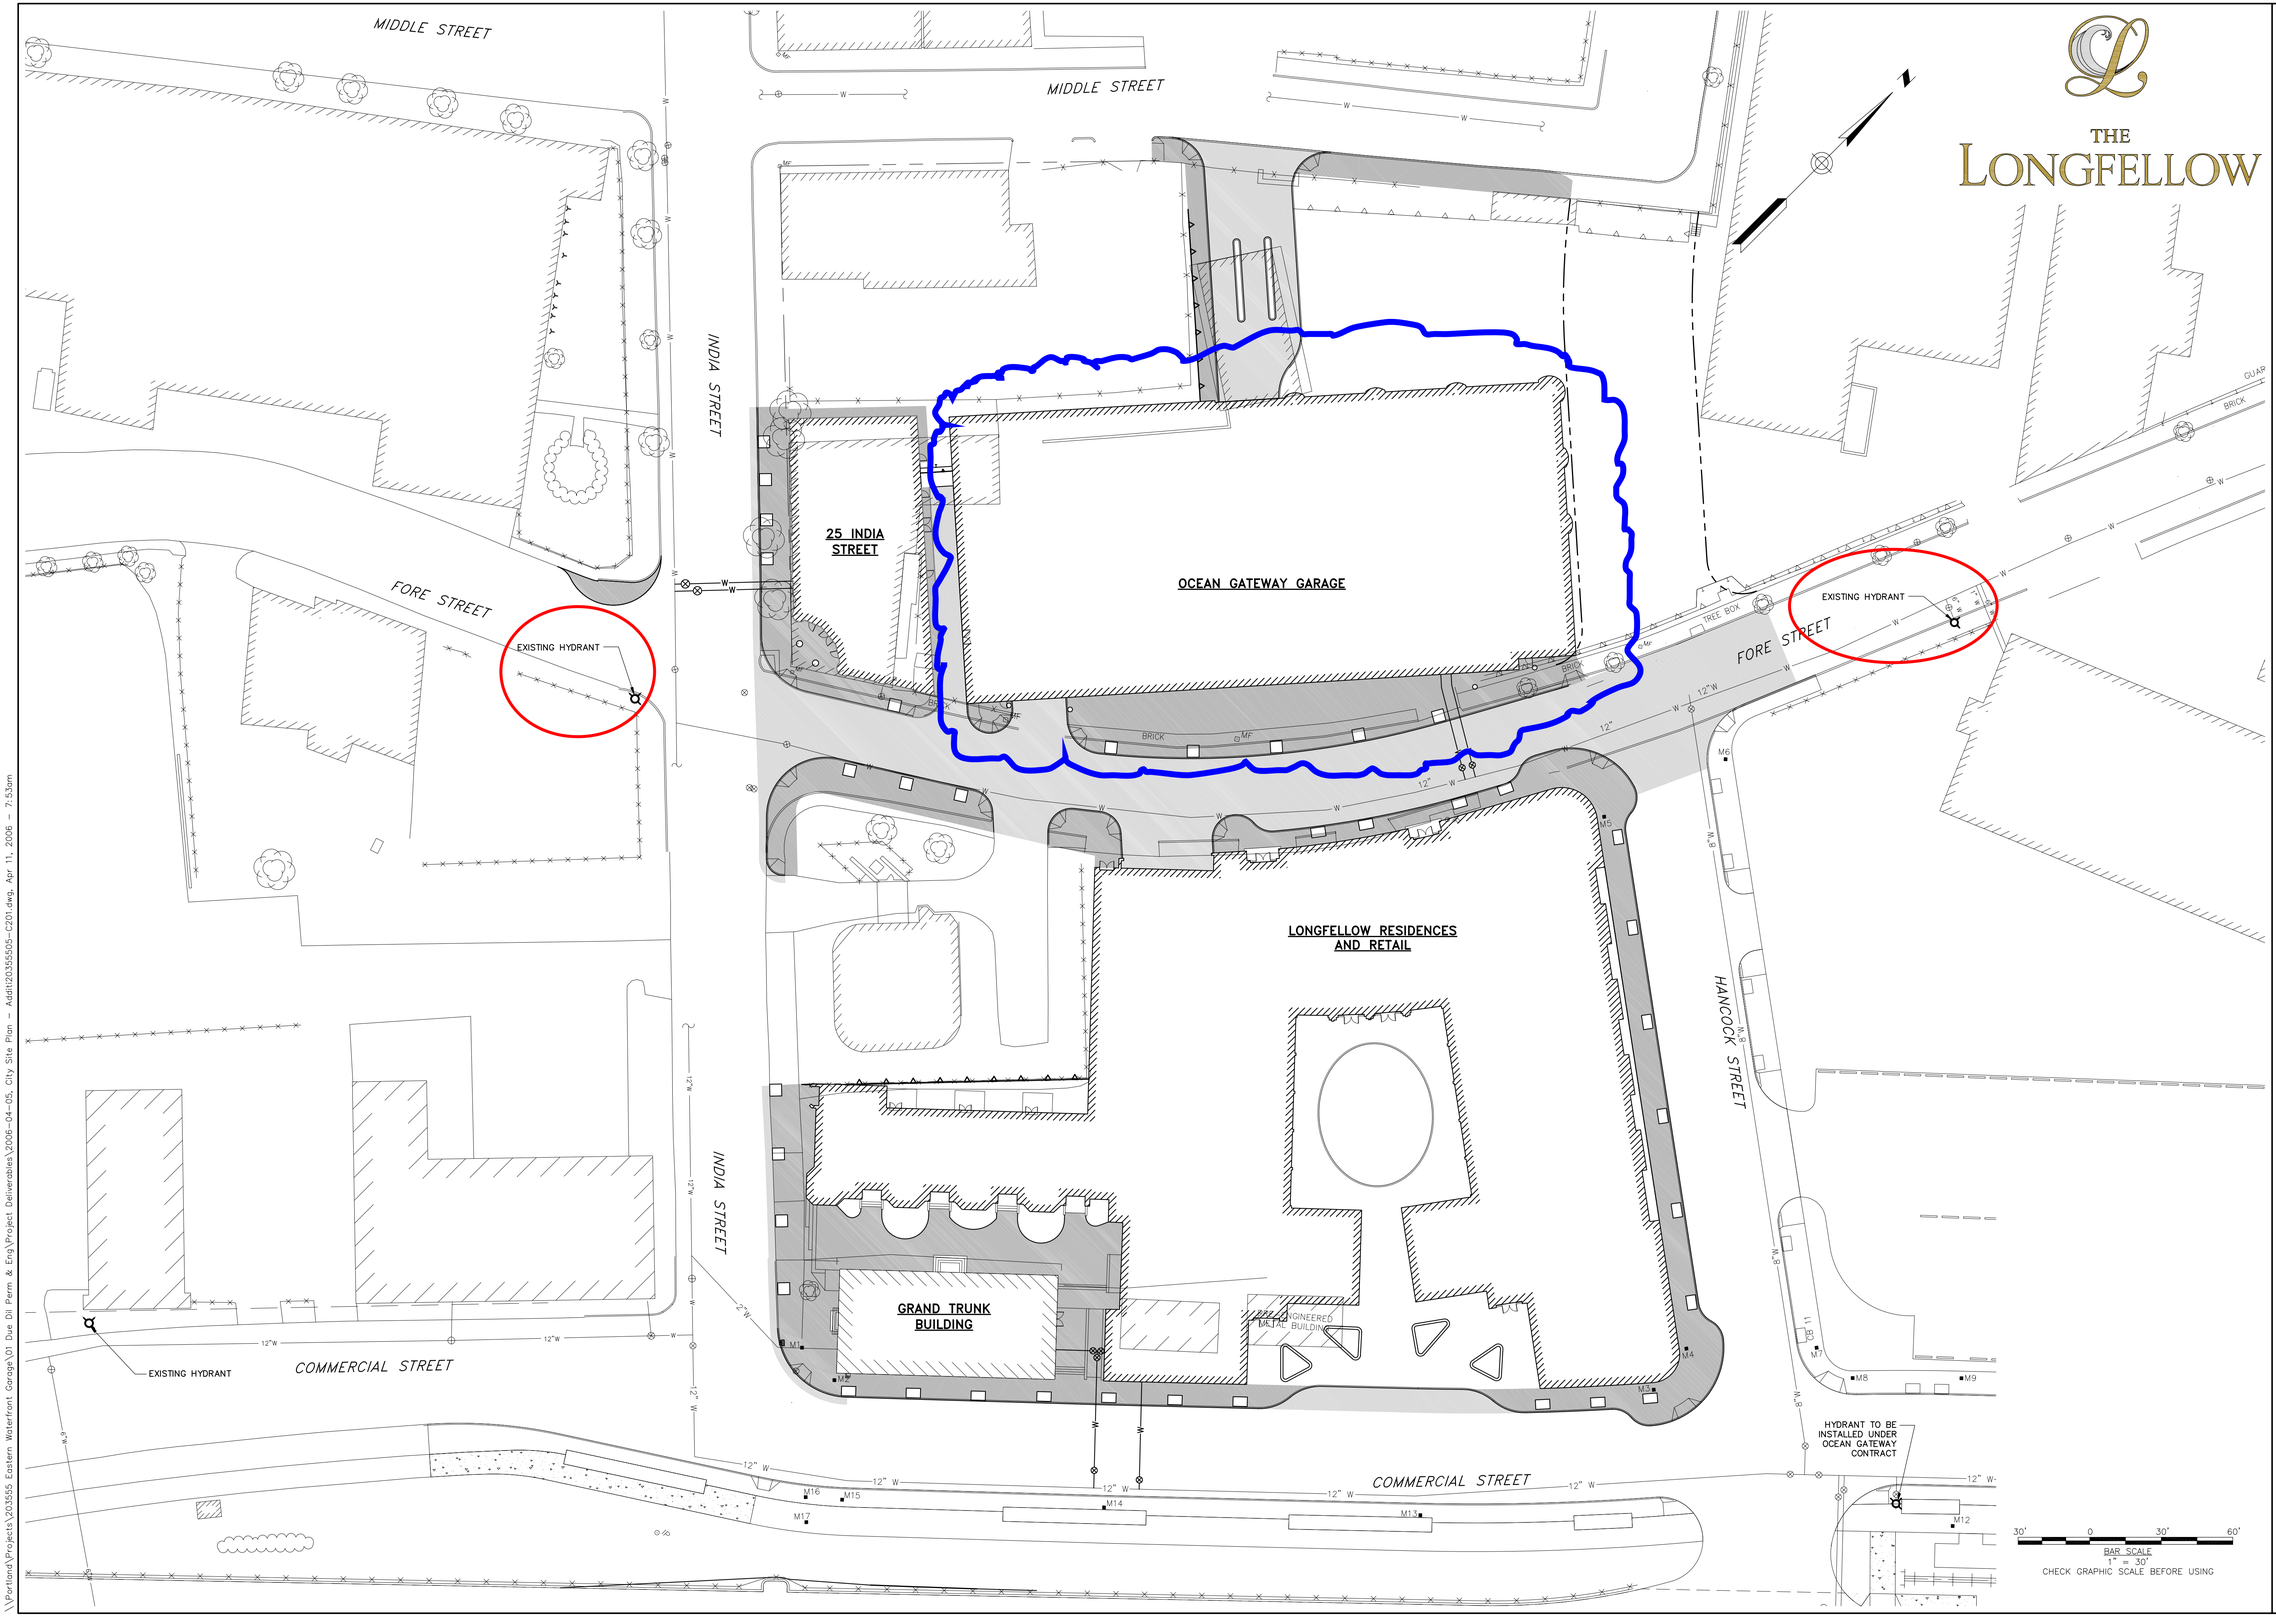

THE LONGFELLOW

WOODARD & CURRAN
Engineering · Science · Operations
PORTLAND, MAINE
800-426-4262

THIS DOCUMENT IS THE PROPERTY OF WOODARD & CURRAN INC., AND ITS CLIENT. REPRODUCTION OR MODIFICATION WITHOUT WRITTEN PERMISSION IS PROHIBITED.

REV.	DESCRIPTION	DATE
1	–	–

DESIGNED BY: JBC CHECKED BY: DAS/BSS
DRAWN BY: JBC 203555O5-C201.dwg

HYDRANT LOCATIONS

RIVERWALK LLC
2 MARKET STREET, SUITE 500
PORTLAND, ME 04101

THE LONGFELLOW AT OCEAN GATEWAY

JOB NO.: 203555.05
DATE: MARCH 2006
SCALE: 1" = 30'
SHEET: OF –

HYDRANTS

\\Portland\Projects\203555 Eastern Waterfront Garage\01 Due Dil Perm & Eng\Project Deliverables\2006-04-05, City Site Plan – Addit\203555O5-C201.dwg, Apr 11, 2006 – 7:53am