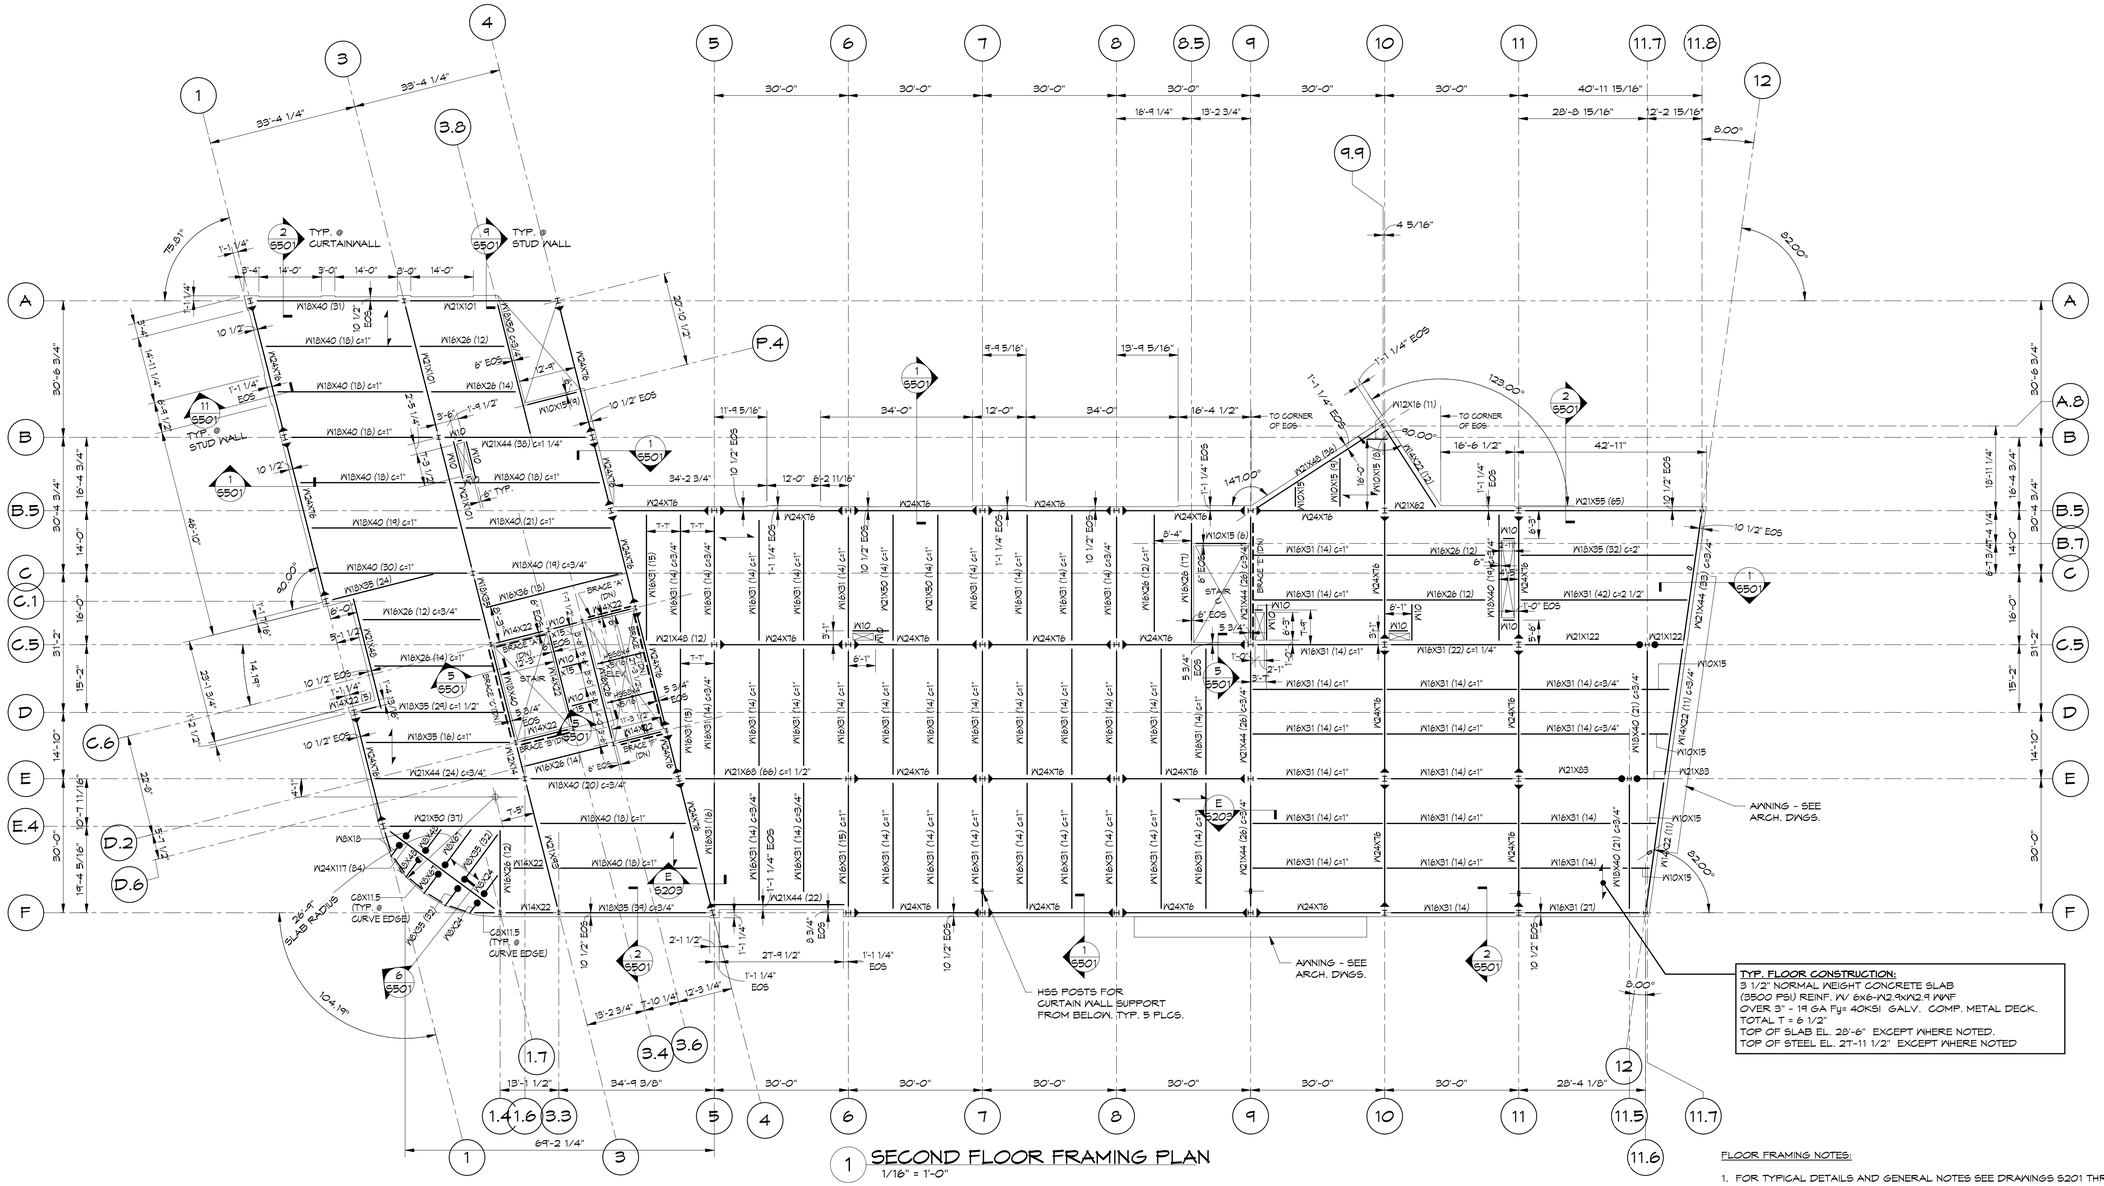

TYP. FLOOR CONSTRUCTION:
3 1/2" NORMAL WEIGHT CONCRETE SLAB
(3500 PSI) REINF. W/ 6x6-W2.9xW2.9 WWF
OVER 3" - 19 GA Fy= 40KSI GALV. COMP. METAL DECK.
TOTAL T = 6 1/2"
TOP OF SLAB EL. 28'-6" EXCEPT WHERE NOTED.
TOP OF STEEL EL. 27'-11 1/2" EXCEPT WHERE NOTED

1 SECOND FLOOR FRAMING PLAN

1/16" = 1'-0"

FLOOR FRAMING NOTES:

1. FOR TYPICAL DETAILS AND GENERAL NOTES SEE DRAWINGS S201 THRU S06.
2. TOP OF SLAB SHALL BE EL. 28'-6"
   TOP OF STEEL SHALL BE AT EL. 27'-11 1/2" UNLESS NOTED OTHERWISE.
3. (± 0") INDICATES DEVIATION FROM TOP OF STEEL ELEVATION.
4. "C..." INDICATES COLUMN MARK. FOR COLUMN AND BASE PLATE SIZES SEE COLUMN SCHEDULE DRAWING S301.
5. "(X)" INDICATES THE NUMBER OF EQUALLY SPACED 3/4" DIA. x 4 1/2" LONG HEADED SHEAR STUDS.
6. "EOS" INDICATES EDGE OF POUR STOP AND / OR EDGE OF DECK DIMENSION FROM COLUMN GRIDLINE OR CL. OF BEAM IF NO COLUMN GRIDLINE. COORDINATE ALL EOS DIMENSIONS WITH ARCH. DWGS.
7. USE CHAIRS SPACED AT 4'-0" O.C. TO SUPPORT #4 BARS TO PROVIDE 1" CLEAR COVER.
8. "49k" INDICATES CONNECTION DESIGN SHEAR (ASD). IF REACTION IS NOT SHOWN, REFER TO SPECIFICATIONS & GENERAL NOTES.
9. "c=..." INDICATES AMOUNT OF CAMBER.
10. ●—— INDICATES GRAVITY MOMENT CONNECTION. FOR DETAILS SEE DRAWING S205.
11. "BRACE X" INDICATES A BRACED FRAME. SEE DRAWING S302, FOR BRACE ELEVATIONS AND DETAILS.
12. "TOC EL." INDICATES TOP OF CONCRETE SLAB ELEVATION.
13. "TOS EL." INDICATES TOP OF STEEL ELEVATION.
14. "BOS EL." INDICATES BOTTOM OF STEEL ELEVATION.
15. ◄——► INDICATES SPAN OF METAL DECK.
16. ►—— INDICATES SEISMIC MOMENT CONNECTION. FOR DETAILS SEE DRAWING S205.
17. "W10" INDICATES W10x12 STEEL BEAM.
18. PROVIDE 5/8" DIA. PUDDLE WELD @ 36/7 PATTERN AT ROOF DECK. PROVIDE 5/8" DIA. PUDDLE WELDS @ 36/4 PATTERN AT FLOOR DECK. PROVIDE #10 SCREWS @ 18" O.C. AT SIDELAPS (ALL LEVELS).

STATE OF MAINE
RIMANTAS M. VEITAS
No. 9477
LICENSED PROFESSIONAL ENGINEER

Prepared For:
0 Hancock Street LLC

Consulting Engineer:
VEITAS engineers
638 Granite Street, Suite 101
Braintree, Massachusetts 02184
TEL: (781) 843-2868 FAX: (781) 843-2065

Architect:
ARCHETYPE architects
48 Union Wharf Portland, Maine 04101
(207) 772-6022 Fax (207) 772-4056

Project:
0 HANCOCK STREET
0 HANCOCK STREET
PORTLAND, MAINE

Revisions:

08-11-17	Issued for Foundation Permit
08-31-17	Permit Set
09-15-17	Steel Bid Set
09-22-17	Pile Bid Set
09-29-17	Concrete Bid Set
10-06-17	Issued for Permit

Scale:

Date: 08/11/17

Second Floor Framing Plan

S102