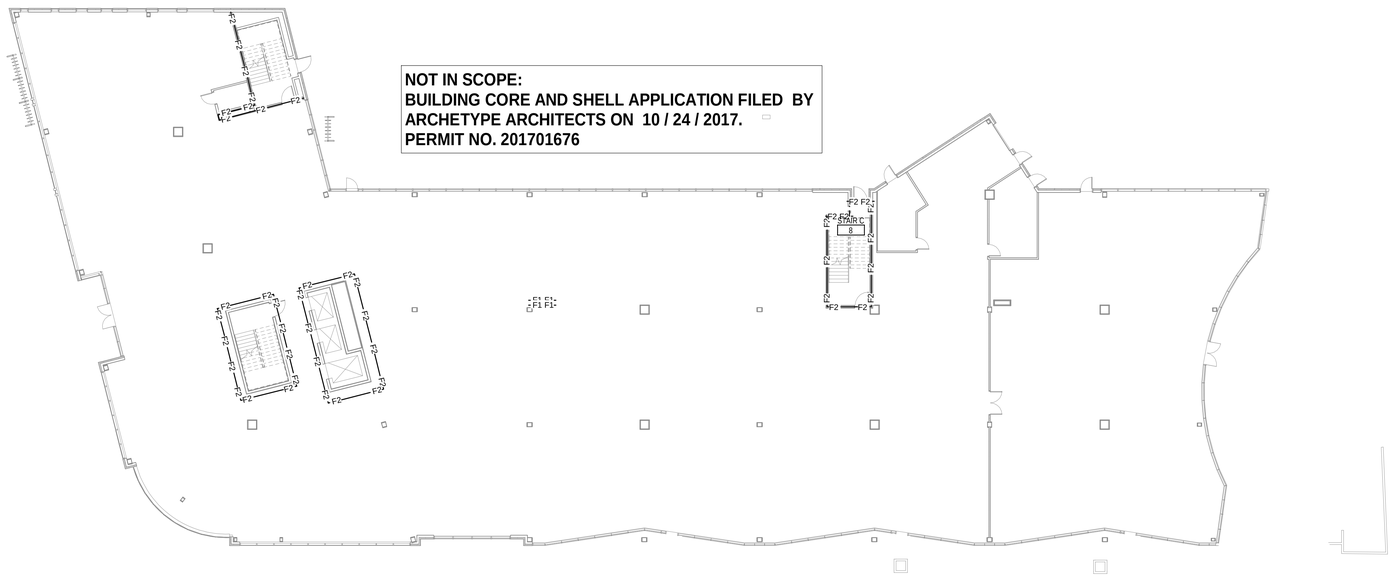

1ST FLOOR PLAN - EXISTING CORE & SHELL PLAN (H3)
1/16" = 1'-0"

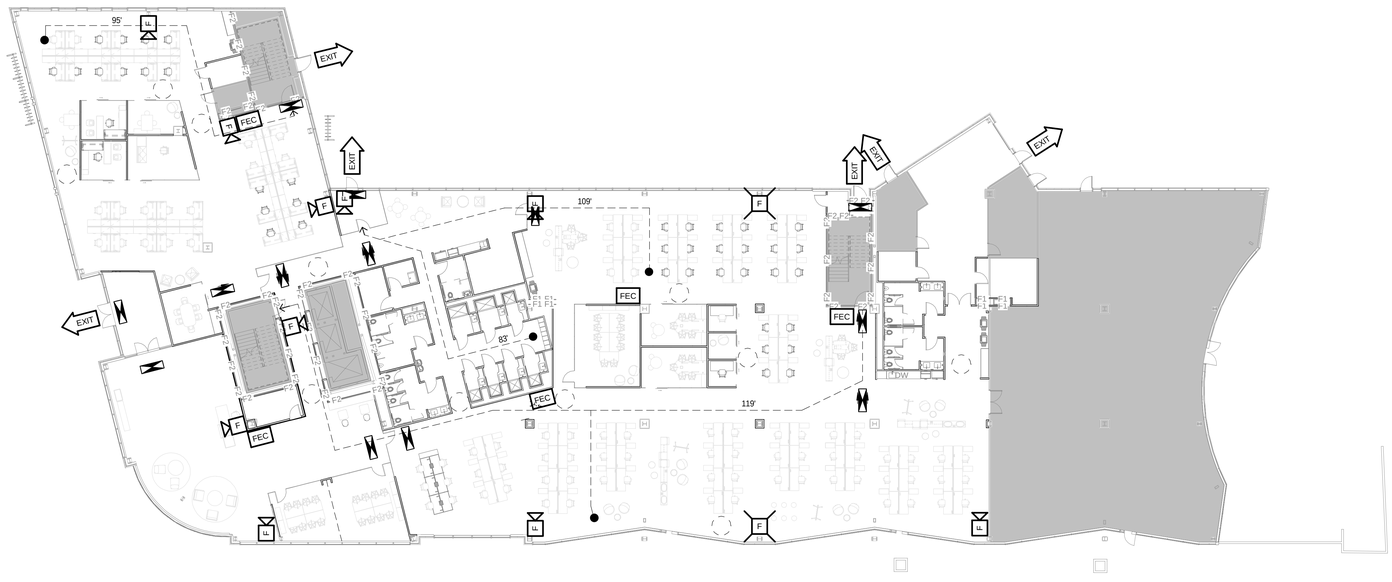

1ST FLOOR PLAN - LIFE SAFETY - PROPOSED (B3)
1/16" = 1'-0"

LIFE SAFETY LEGEND

H2	2 HOUR RATED HORIZONTAL EXIT & SMOKE BARRIER
O2	2 HOUR RATED OCCUPANCY SEPARATION & SMOKE BARRIER
F2	2 HOUR RATED FIRE BARRIER
F1	1 HOUR RATED FIRE BARRIER
S2	2 HOUR RATED SMOKE BARRIER
S1	1 HOUR RATED SMOKE BARRIER
S0	SMOKE PARTITION
	EXIT DISCHARGE
S	SMOKE CONTAINMENT BARRIER
	STANDPIPE OR HOSE VALVE CABINET
	FIRE DEPT. CONNECTION
177'	TRAVEL DISTANCE
FEC	FIRE EXTINGUISHER CABINET
FE	FIRE EXTINGUISHER WALL HUNG
EXIT	EGRESS DOOR
F	FIRE ALARM VISIBLE ONLY NOTIFICATION INDICATOR
F	FIRE ALARM AUDIBLE/VISIBLE NOTIFICATION INDICATOR
	EXIT SIGN
	NOT IN SCOPE
	5'-0" CLEARANCE

REV	DESCRIPTION	DATE

ISSUED FOR PERMITTING
02-05-2017
CURRENT ISSUE STATUS:

SMRT Architects and Engineers
144 Fore Street/P.O. Box 618
Portland, Maine 04104
ARCHITECTURE | ENGINEERING | PLANNING | INTERIORS | ENERGY
SMRT

WEX
CORPORATE HEADQUARTERS
PORTLAND, ME

LEVEL ONE LIFE SAFETY PLAN
SHEET TITLE:

0" 1/4" 1/2" 1" 2" 3"
SCALE: AS NOTED

PROJECT MANAGER:	GWV	PROJECT NO:	17120-01
A/E OF RECORD:	GWV		
JOB CAPTAIN:	CBM		A-002
DRAWN BY:	CBM		
SMRT FILE:	A-002-17120-01	SHEET No.	

© COPYRIGHT 2017 SMRT INC

NOT FOR CONSTRUCTION

30x42