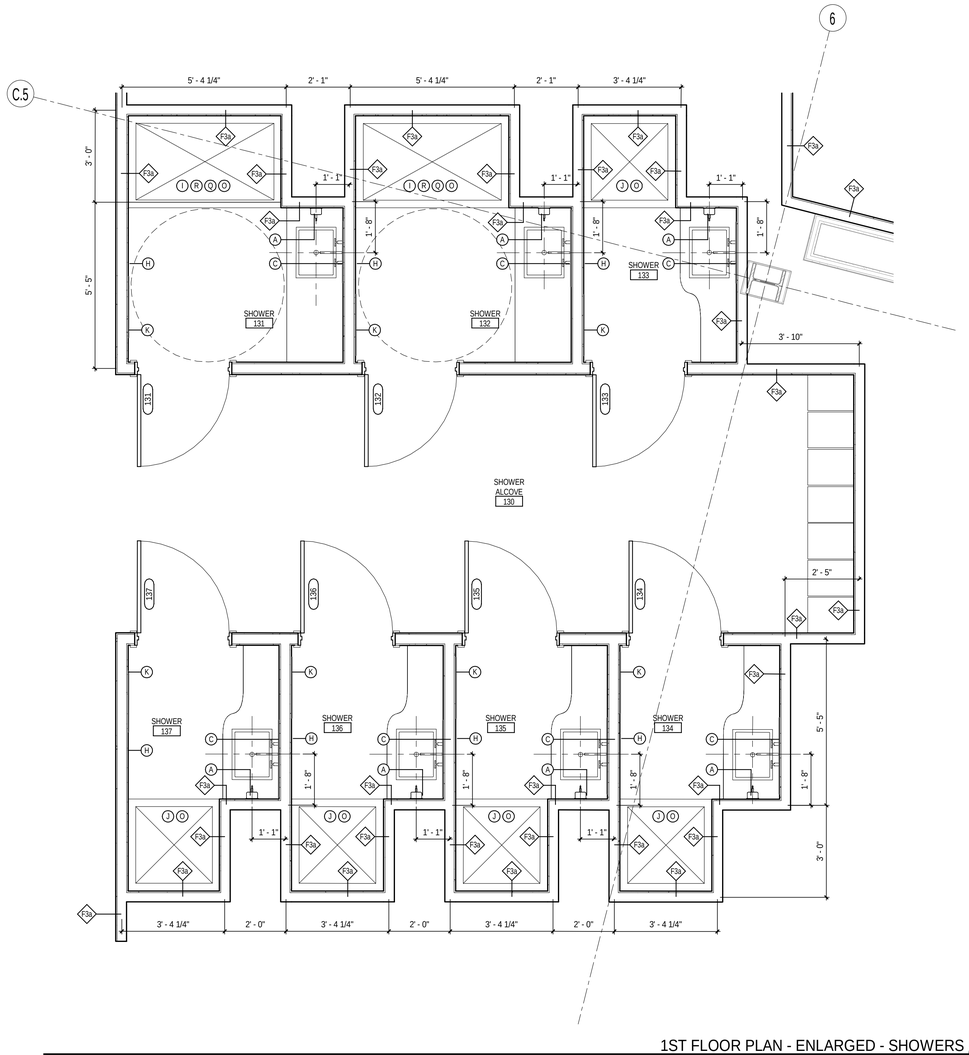

1ST FLOOR PLAN - ENLARGED - SHOWERS (1)

1/2" = 1'-0"

PLAN KEYNOTES:

1. (11) "STEADYRACK" BIKE RACKS; PROVIDE BLOCKING AS NEEDED.
2. ALIGN WALL FACE W/ ADJACENT CORE/SHELL WALL. ALIGN WALL TO BE PARALLEL W/ "C" LINE.
3. CENTER WALL ON COLUMN GRID.
4. COLUMN WRAP AS SHOWN SUPERCEDES COLUMN WRAP IN CORE/SHELL PACKAGE. MUST MAINTAIN FIRE RATING.
5. PROVIDE F3a TYPE WALL AROUND ALL MECH CHASES

NOT IN SCOPE

REV	DESCRIPTION	DATE

ISSUED FOR PERMITTING
02-05-2017

CURRENT ISSUE STATUS:

PROJECT NORTH:

SMRT Architects and Engineers
144 Fore Street/P.O. Box 618
Portland, Maine 04104

ARCHITECTURE | ENGINEERING | PLANNING | INTERIORS | ENERGY

WEX
CORPORATE HEADQUARTERS

PORTLAND, ME

ENLARGED SHOWER PLAN

SHEET TITLE:

0" 1/4" 1/2" 1" 2" 3"

SCALE: AS NOTED

PROJECT MANAGER:	GWV	PROJECT NO:	17120-01
A/E OF RECORD:	GWV		
JOB CAPTAIN:	CBM		
DRAWN BY:	CBM		
SMRT FILE:	AE405-17120-01	SHEET No.	AE405

© COPYRIGHT 2017 SMRT INC

NOT FOR CONSTRUCTION

30x42