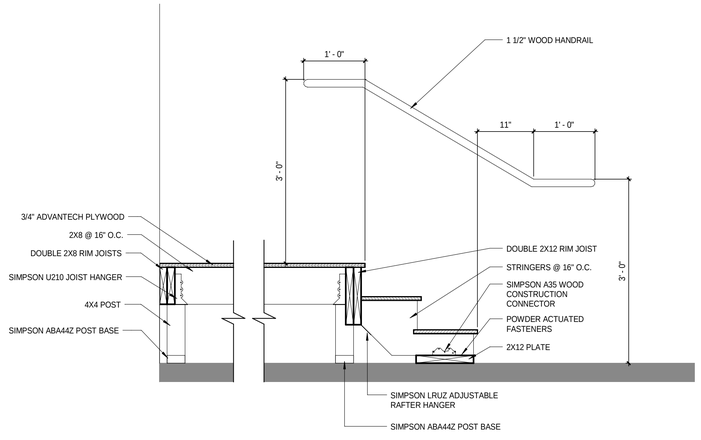

STAIR SECTION & RAILING ELEVATION (A1)
1" = 1'-0"

REV	DESCRIPTION	DATE
1	PERMITTING ADDENDUM NO. 2	03-28-18

PERMITTING ADDENDUM NO. 2
03-27-2018

CURRENT ISSUE STATUS:

SMRT Architects and Engineers
144 Fore Street/P.O. Box 618
Portland, Maine 04104
ARCHITECTURE | ENGINEERING | PLANNING | INTERIORS | ENERGY
SMRT

WEX
CORPORATE HEADQUARTERS

PORTLAND, ME

DETAILS - SECTION

SHEET TITLE:

0" 1/4" 1/2" 1" 2" 3"

SCALE: AS NOTED

PROJECT MANAGER:	GWV	PROJECT NO:	17120-01
A/E OF RECORD:	GWV		
JOB CAPTAIN:	CBM		
DRAWN BY:	CBM		
SMRT FILE:	AE503-17120-01	SHEET NO:	AE503

COPYRIGHT 2017 SMRT INC

NOT FOR CONSTRUCTION