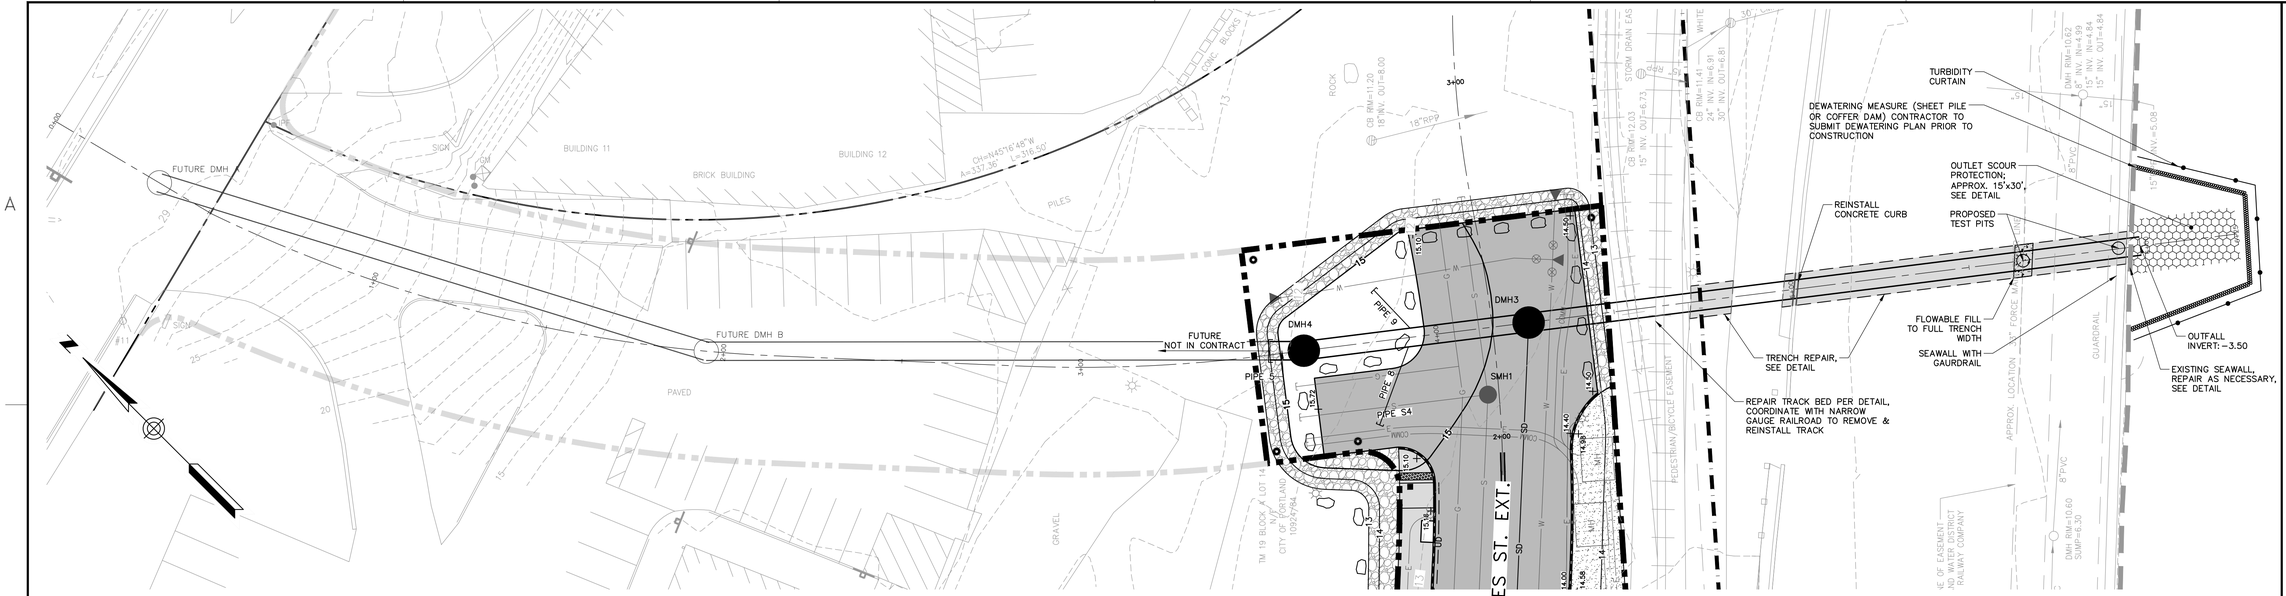

PLAN
SCALE: 1"=20'

SEE SHEETS
C-100 – C-102

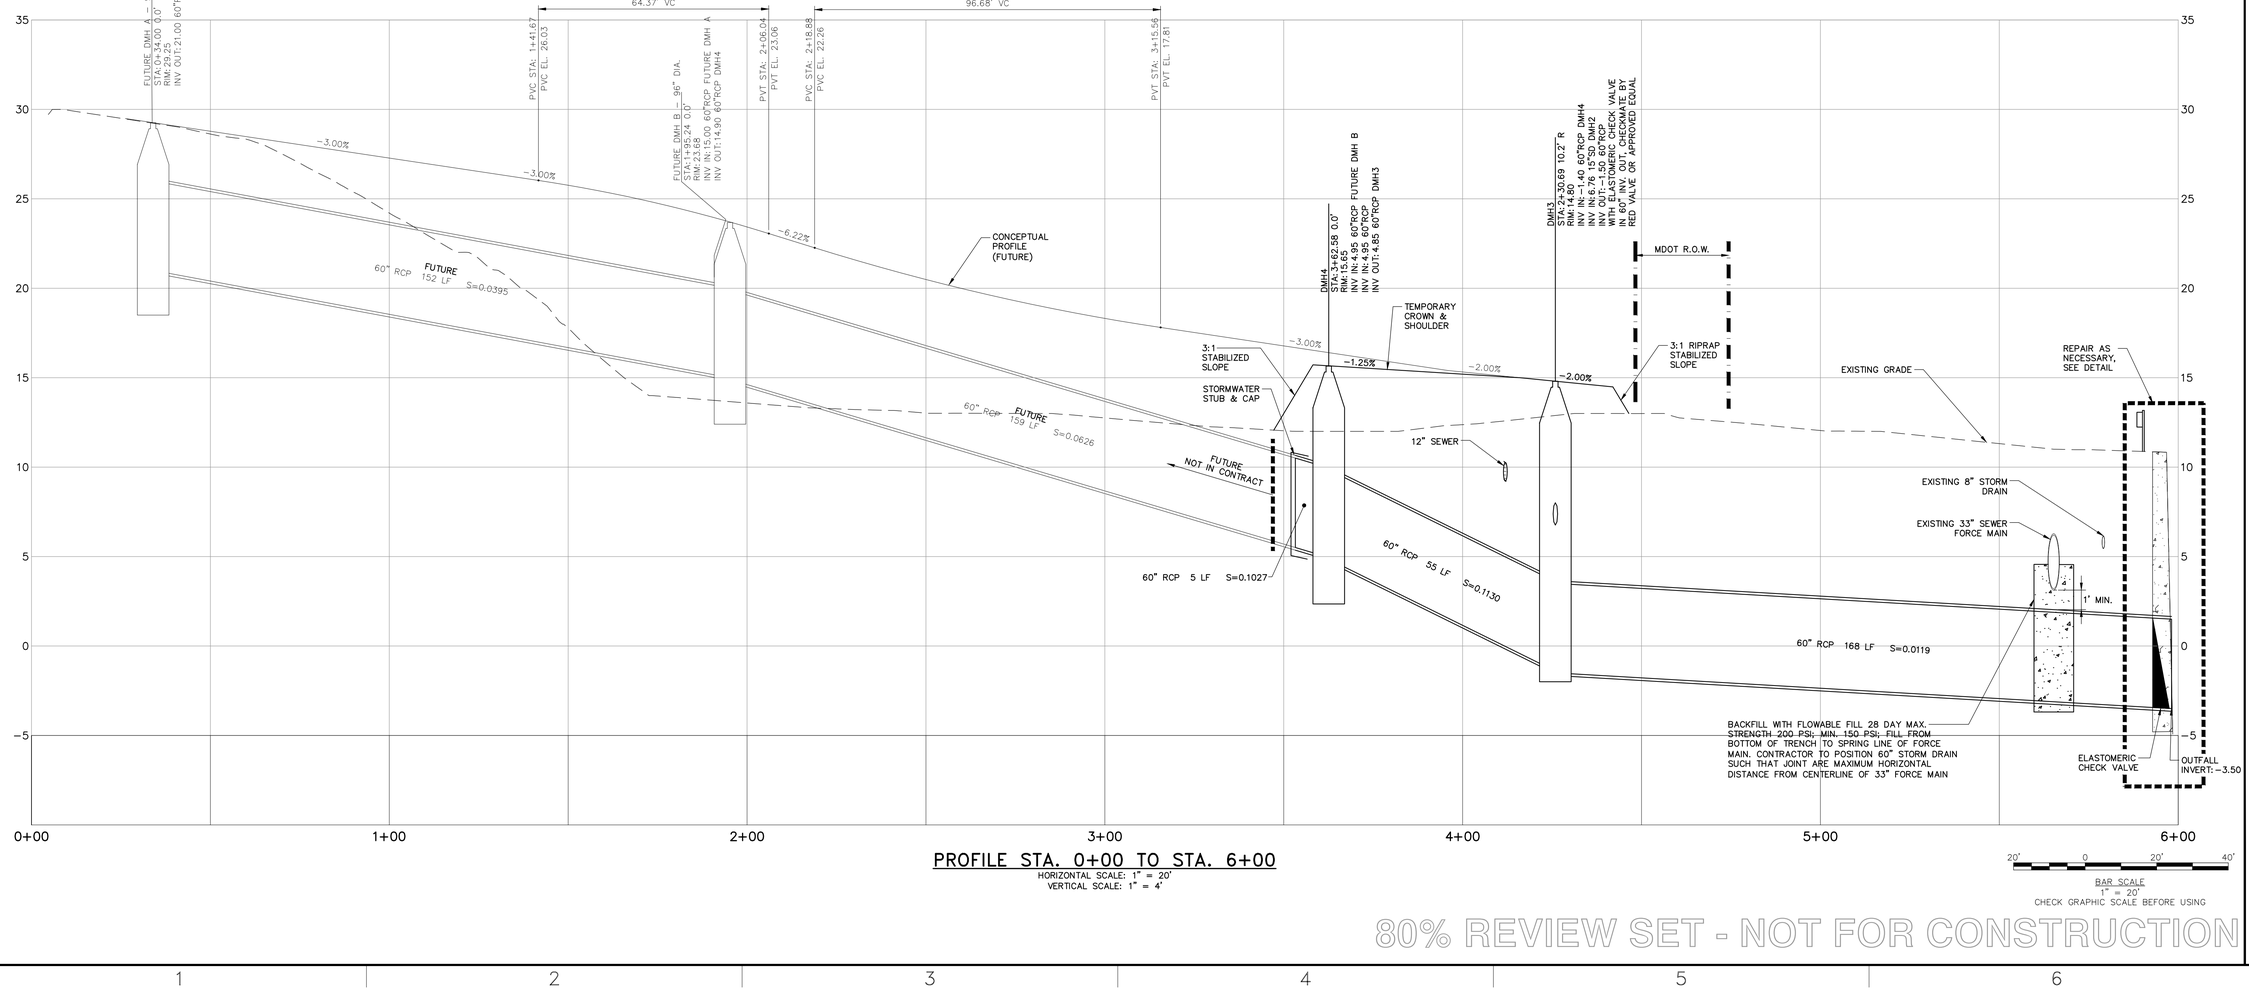

PROFILE STA. 0+00 TO STA. 6+00
HORIZONTAL SCALE: 1" = 20'
VERTICAL SCALE: 1" = 4'

BAR SCALE
1" = 20'
CHECK GRAPHIC SCALE BEFORE USING

80% REVIEW SET - NOT FOR CONSTRUCTION

WOODARD & CURRAN
41 Hutchins Drive
Portland, Maine 04102
800.426.4262 | www.woodardcurran.com

COMMITMENT & INTEGRITY DRIVE RESULTS
THIS DOCUMENT IS THE PROPERTY OF WOODARD & CURRAN INC., AND ITS CLIENT. REPRODUCTION OR MODIFICATION WITHOUT WRITTEN PERMISSION IS PROHIBITED.

REV.	DESCRIPTION	DATE

DESIGNED BY: KJT
DRAWN BY: BCM
CHECKED BY: DAS
0230637.37 C00X.dwg

OUTFALL PLAN & PROFILE

CITY OF PORTLAND
PORTLAND, MAINE 04101

THAMES STREET
EXTENSION PROJECT

JOB NO.:0230637.37
DATE: MAY 2018
SCALE: 1"=20'
SHEET: 7 OF 13

C-200

\\woodardcurran.net\shared\Projects\0230637.00 Portland ME – 2017 Genl Eng Svcs\wip\37 Eastern Waterfront Roadway Ext Design\Drawings\Civil\0230637.37 C10X.dwg, May 04, 2018 – 3:11pm