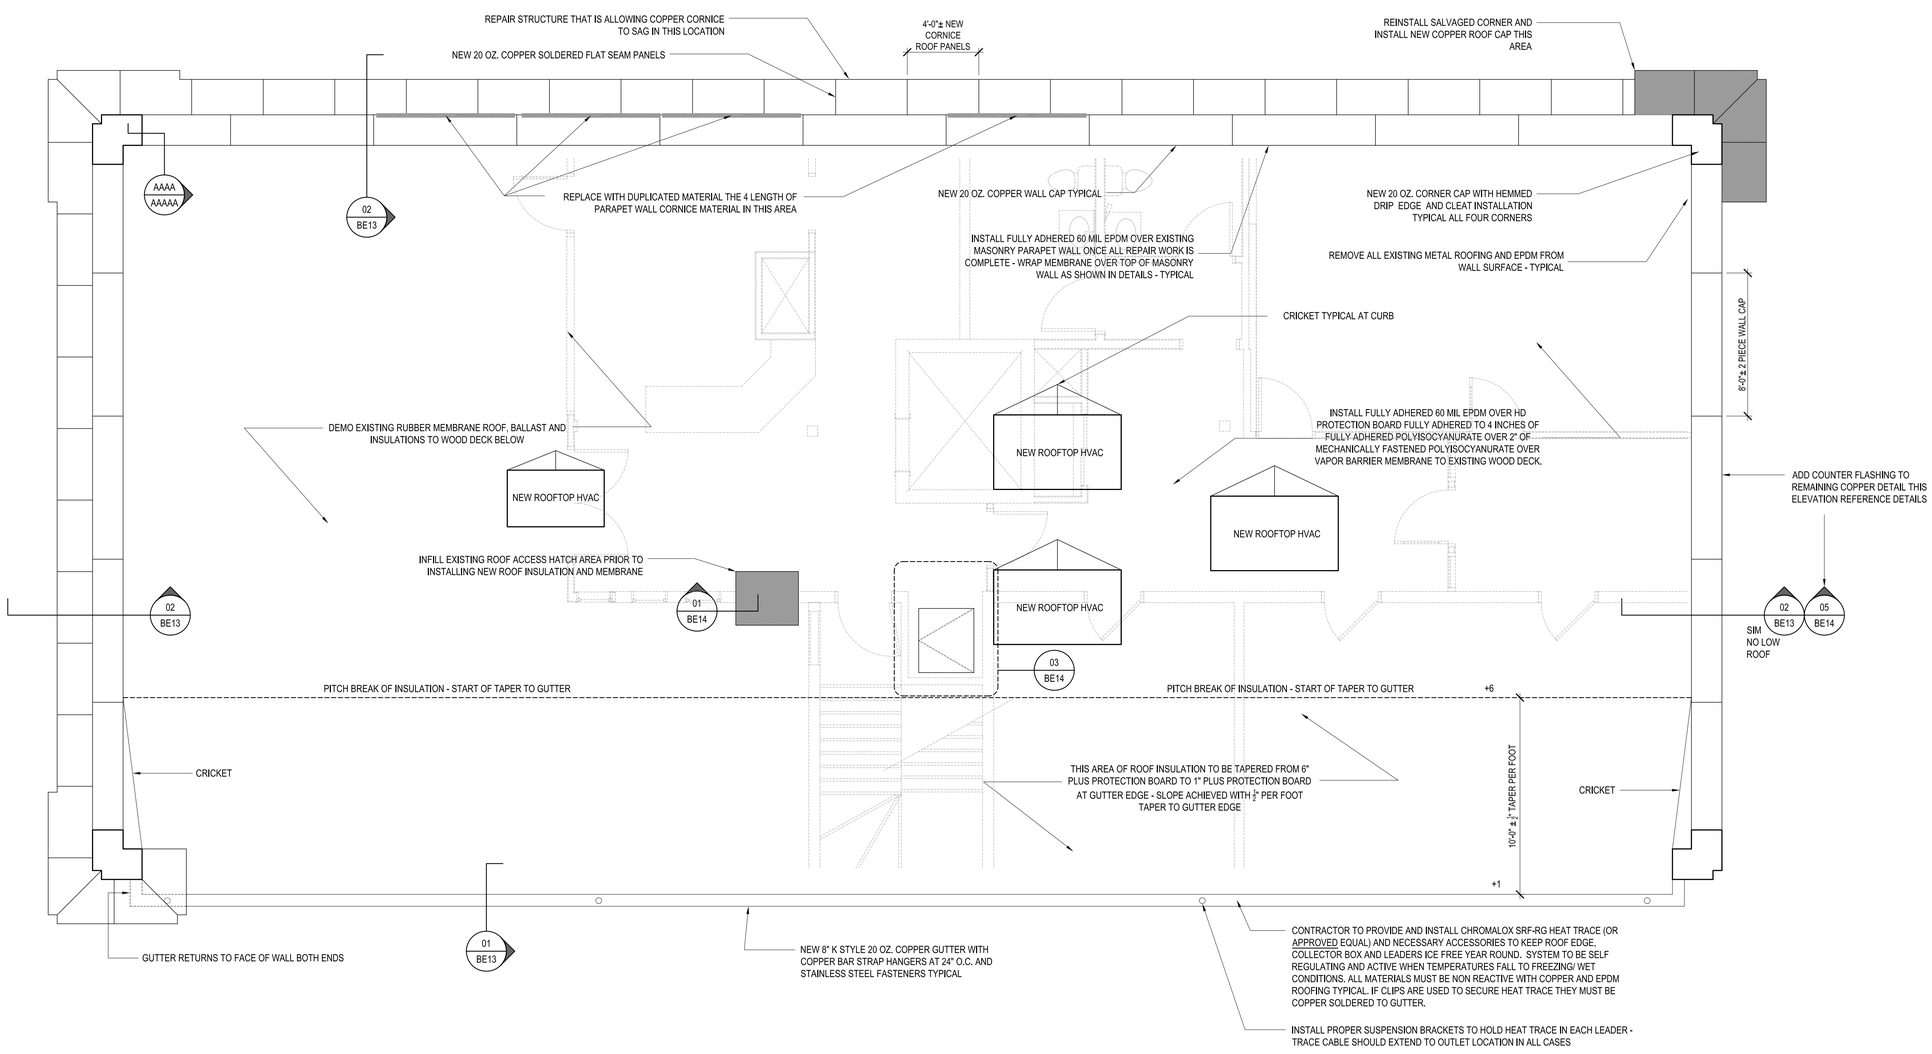

1 ROOF PLAN

-

SCALE: 1/4" = 1-'0"

LICENSED ARCHITECT
DAVID P. DOUGLASS
NO. 3000
STATE OF MAINE

Prepared For:
GORHAM SAVINGS BANK
10 WENTWORTH DRIVE
GORHAM, ME 04038

Consultant:
Building Envelope Specialists
10 SOUTH ST. SUITE 1 LONG CREEK OFFICE PARK
PO BOX 7180 PORTLAND, MAINE 04112
PHONE: 207.400.0085

Architect:
ARCHETYPE architects
48 Union Wharf Portland, Maine 04101
(207) 772-6022 ARCHETYPE@ARCHETYPEPA.COM

Project:
GRAND TRUNK BUILDING
1 INDIA STREET
PORTLAND, ME

Revisions:

Scale: As indicated

Date: MAR 10 2016

ROOF PLAN

BE12