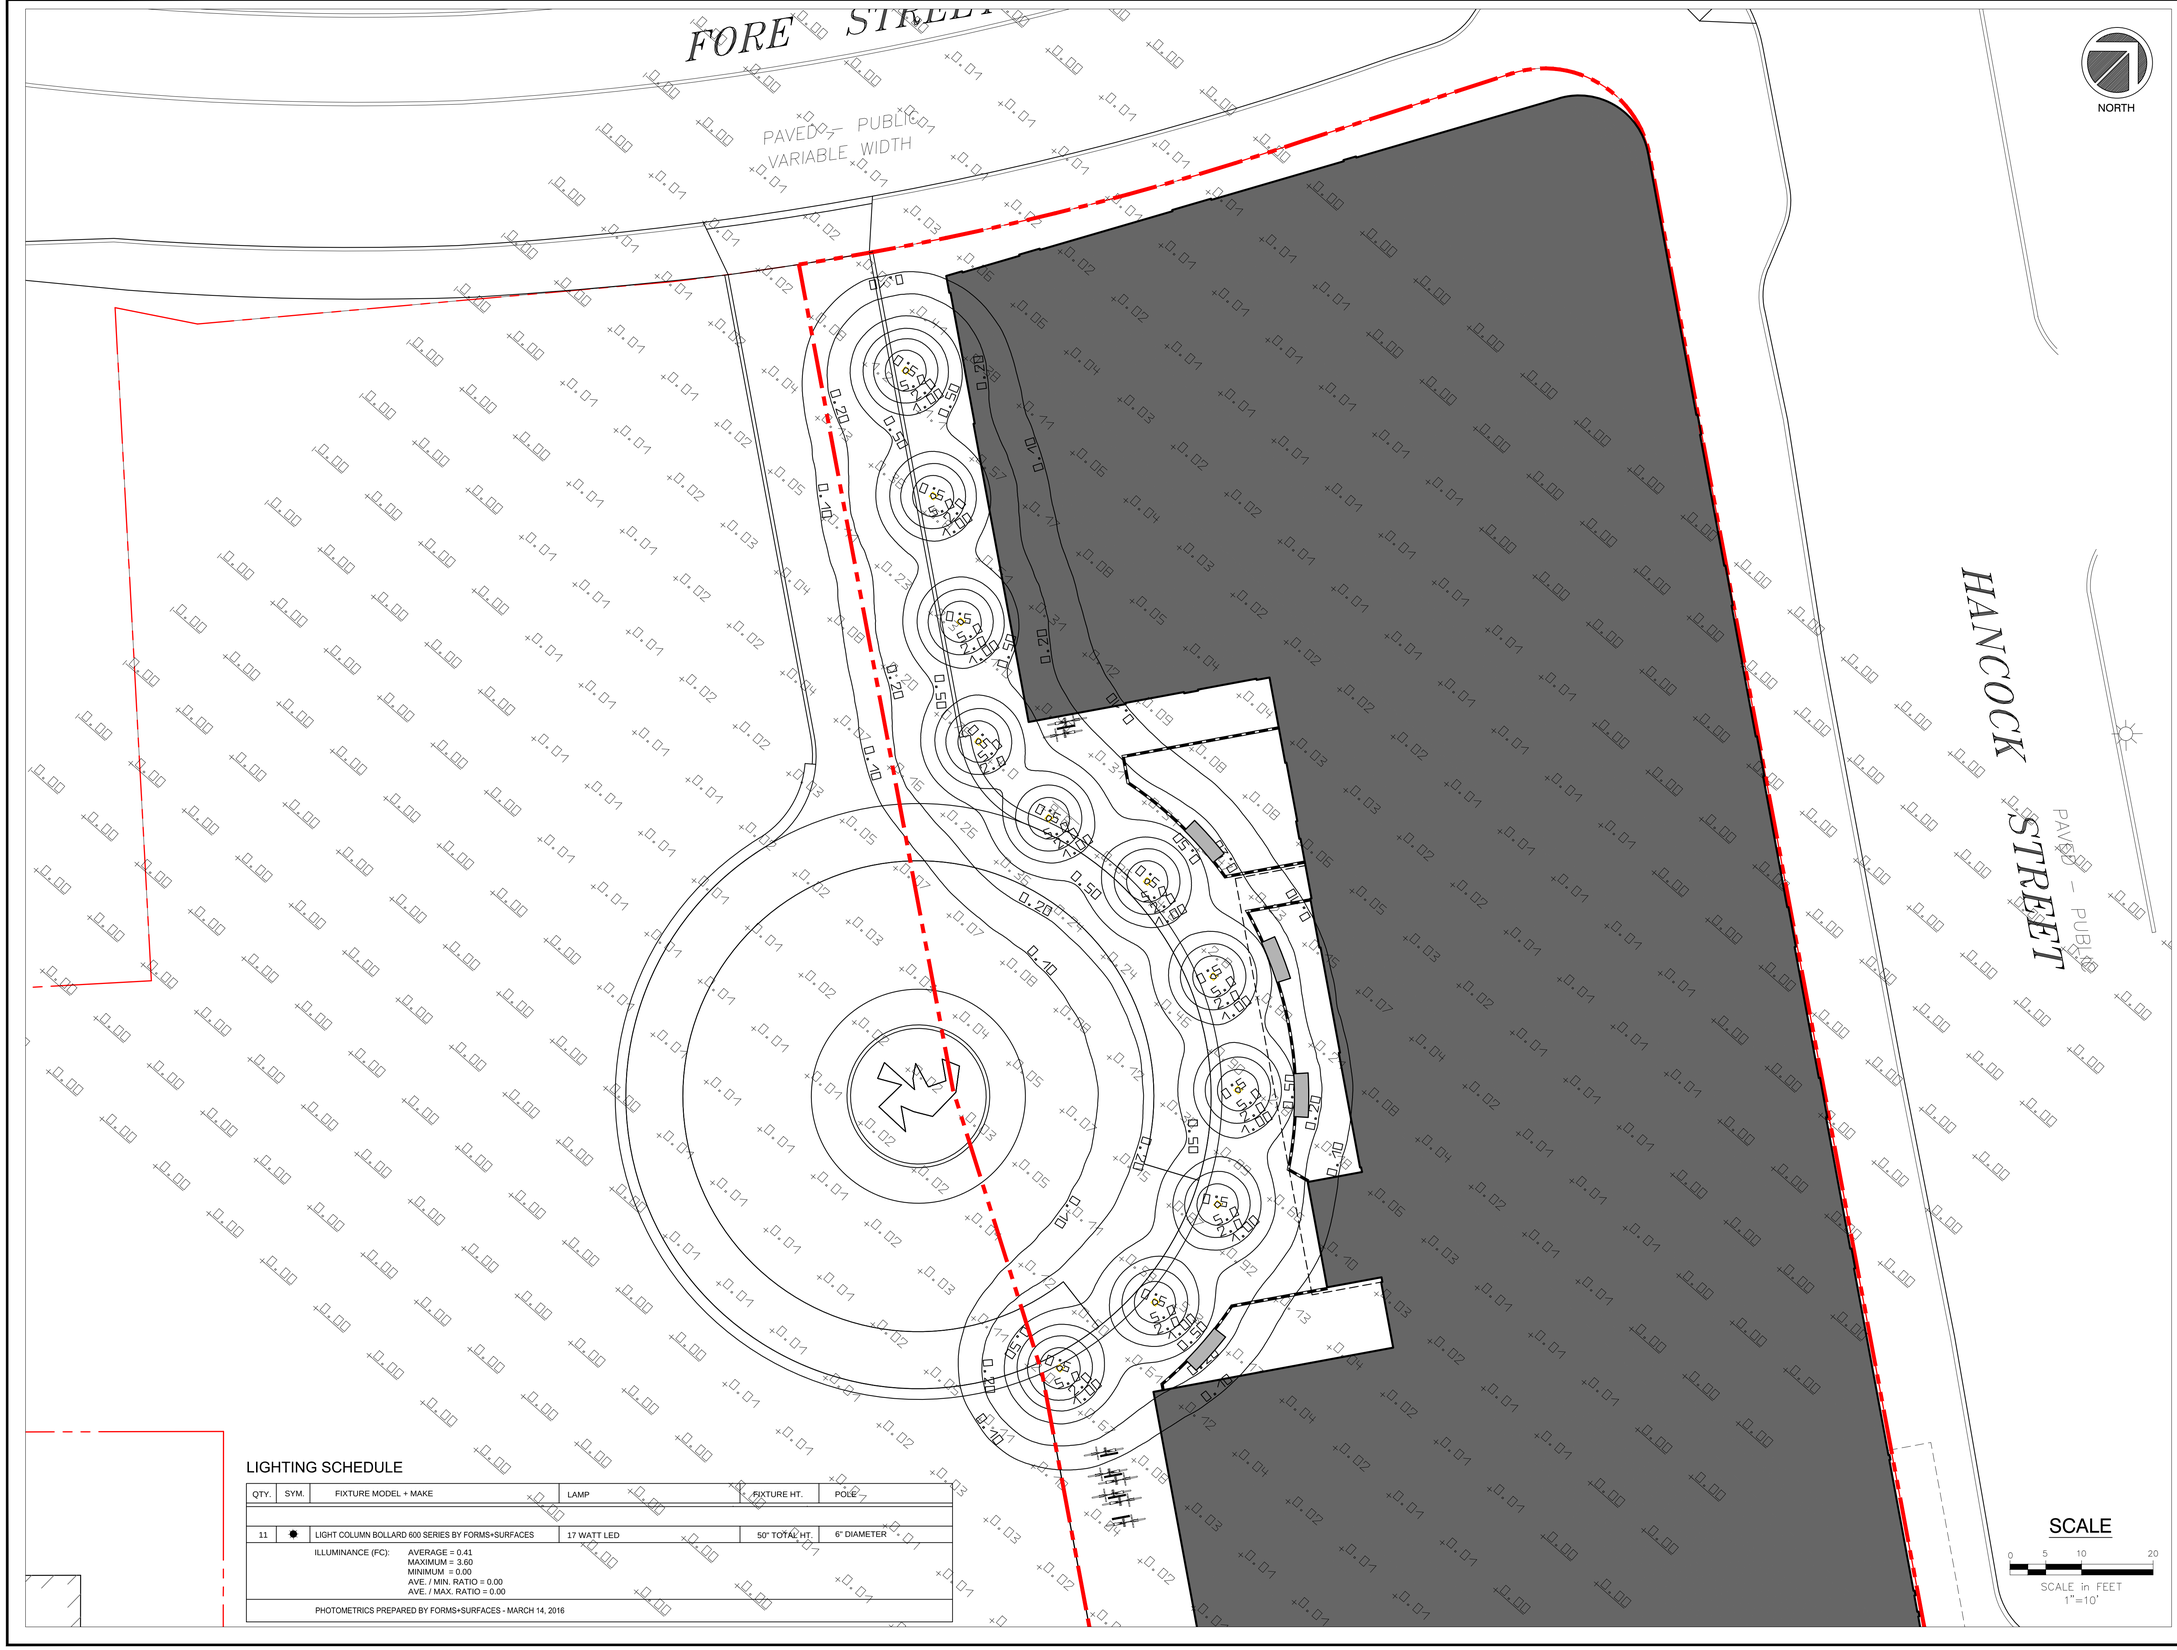

LIGHTING SCHEDULE

QTY.	SYM.	FIXTURE MODEL + MAKE	LAMP	FIXTURE HT.	POLE
11	✹	LIGHT COLUMN BOLLARD 600 SERIES BY FORMS+SURFACES	17 WATT LED	50" TOTAL HT.	6" DIAMETER

ILLUMINANCE (FC): AVERAGE = 0.41
MAXIMUM = 3.60
MINIMUM = 0.00
AVE. / MIN. RATIO = 0.00
AVE. / MAX. RATIO = 0.00

PHOTOMETRICS PREPARED BY FORMS+SURFACES - MARCH 14, 2016

Site:

PROPOSED AC HOTEL PORTLAND

THAMES STREET
PORTLAND, MAINE

Prepared for:

PORTLAND NORWICH GROUP, LLC
2330 PALM RIDGE ROAD
#305
SANIBEL, FL 33957

LICENSED LANDSCAPE ARCHITECT
PATRICK J. CARROLL
No. 127
STATE OF MAINE

CARROLL ASSOCIATES
LANDSCAPE ARCHITECTS
217 COMMERCIAL STREET, STE 200
PORTLAND, MAINE 04101
207.772.1552

RANSOM
Consulting Engineers and Scientists
400 Commercial Street, Suite 404
Portland, ME 04101
Tel. (207) 772-2891
Fax (207) 772-3248
www.ransomenv.com

PHOTOMETRIC PLAN (COURTYARD / DRIVE)

No.	Revision/Issue	Date
D	APPROVED CITY PLANS	02/15/17
C	STAFF REVIEW COMMENTS	05/10/16
B	FINAL SITE PLAN REVIEW	03/15/16
A	PRELIMINARY REVIEW	09/29/15

Design by: MAP/PC
Checked by: PC
Drawn by: MAP
Approved by: PC
Project: 150.06094
Date: FEBRUARY 2016

Sheet No: L3.0
Sheet 1 of 00