© Copyright 2015 Opechee Construction Corporation

30 WALL SECTION
SCALE: 3/8" = 1'-0"

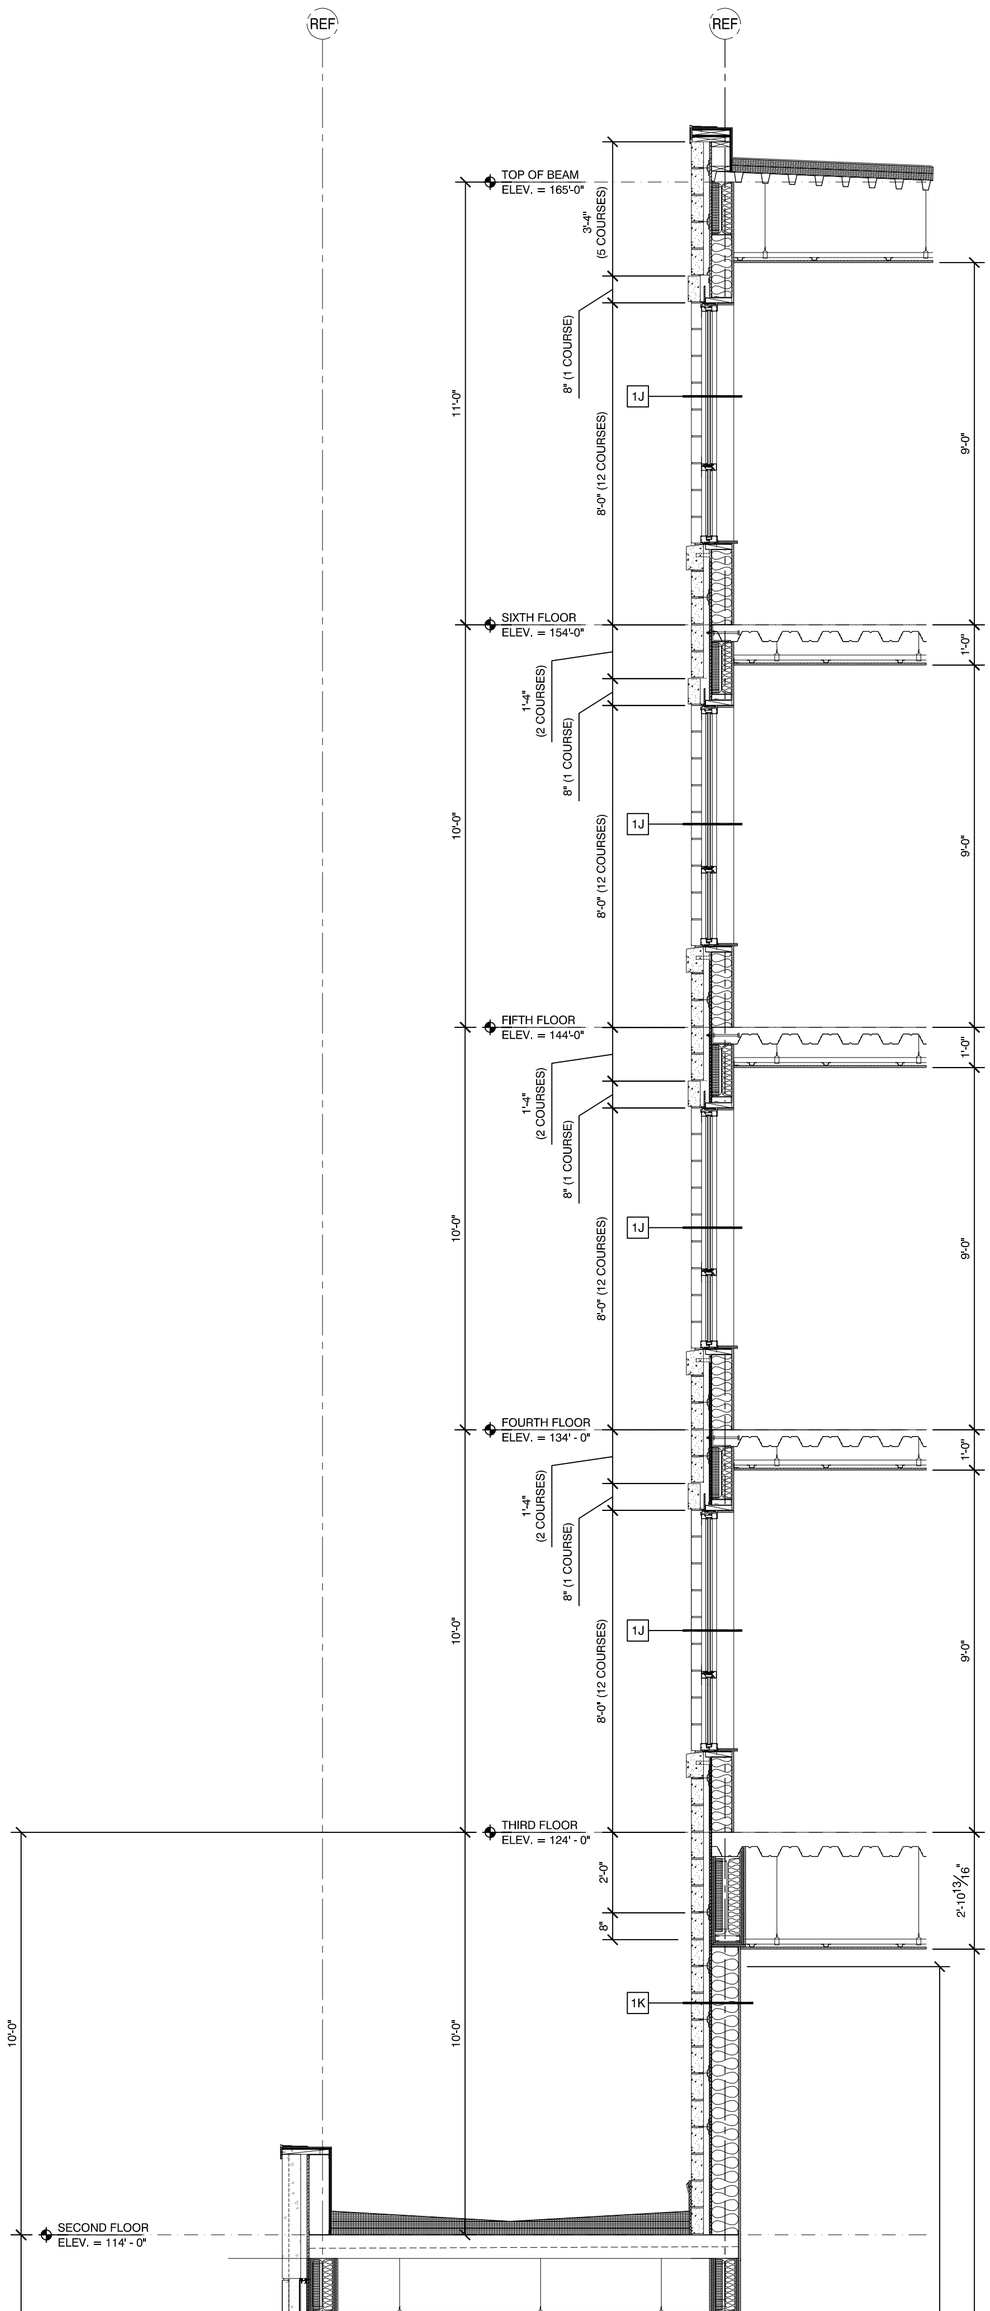

31 WALL SECTION
SCALE: 3/8" = 1'-0"

sheet number: A4.19

WALL SECTIONS

project architect: KAK
drawn by: DLS

ISSUED:

10-18-16 60% MARRIOTT REVIEW
10-21-16 BUILDING SHELL PERMIT
.
.

REVISION:

.
.
.
.

AC HOTELS by MARRIOTT

Fore Street / Hancock Street / Thames Street
Portland, Maine

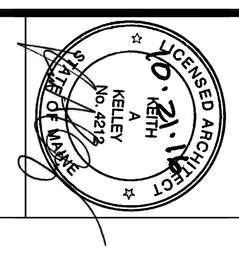

OPECHEE
CONSTRUCTION CORPORATION
11 CORPORATE DRIVE ■ BELMONT ■ NH 03220
PHONE (603) 527-9090 ■ WWW.OPECHEE.COM