© Copyright 2015 Opechee Construction Corporation

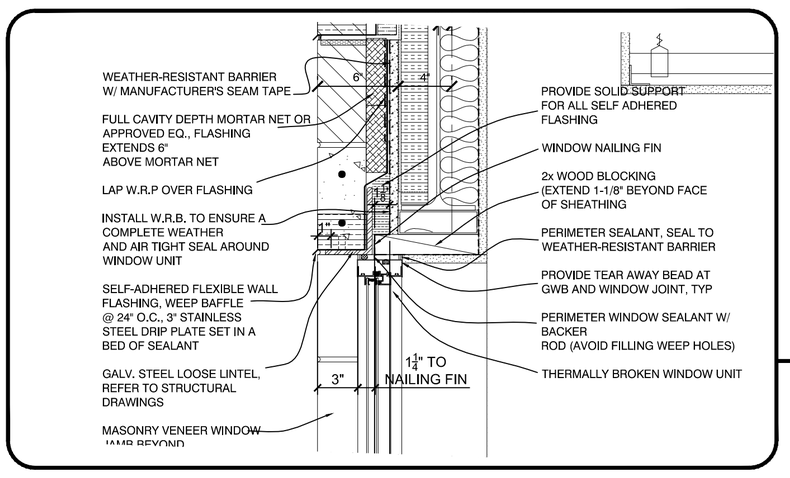

WINDOW HEAD DETAIL

SCALE: 1 1/2" = 1'-0"

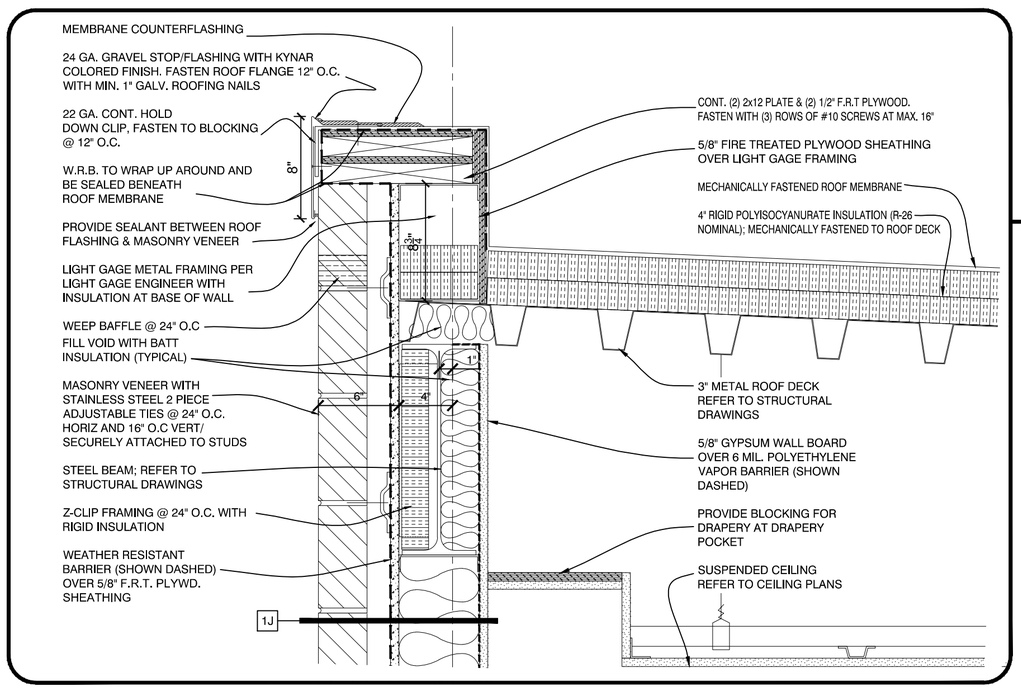

ROOF EAVE DETAIL

SCALE: 1 1/2" = 1'-0"

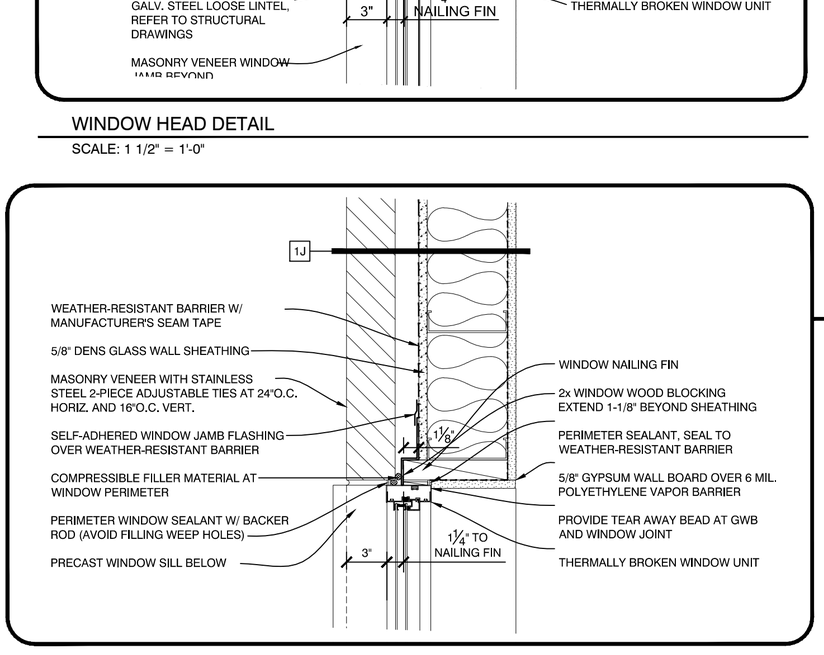

WINDOW JAMB DETAIL

SCALE: 1 1/2" = 1'-0"

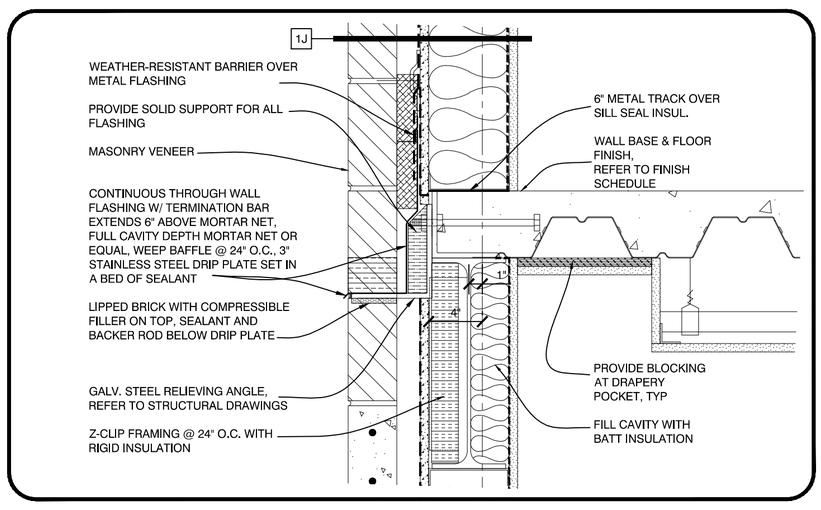

RELIEVING ANGLE DETAIL

SCALE: 1 1/2" = 1'-0"

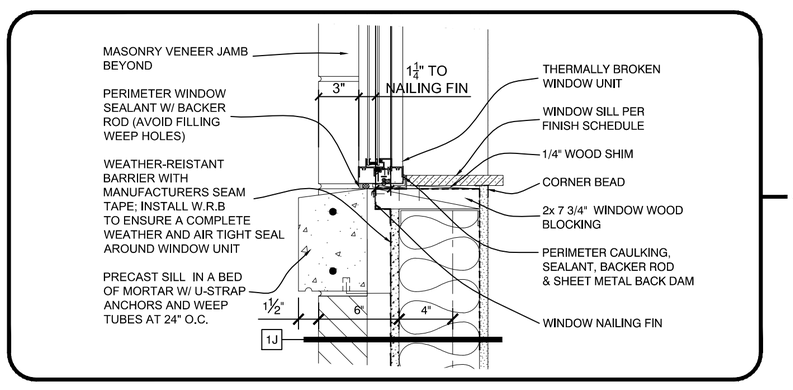

WINDOW SILL DETAIL

SCALE: 1 1/2" = 1'-0"

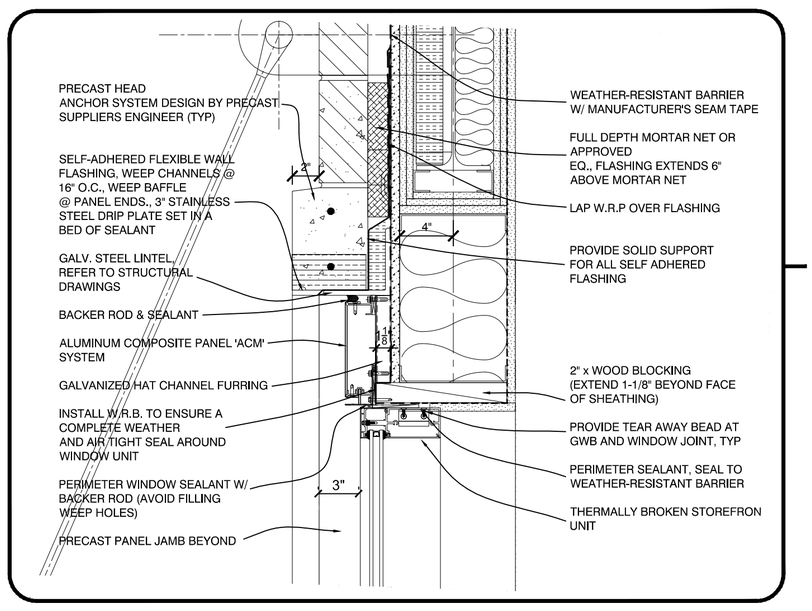

STOREFRONT HEAD DETAIL

SCALE: 1 1/2" = 1'-0"

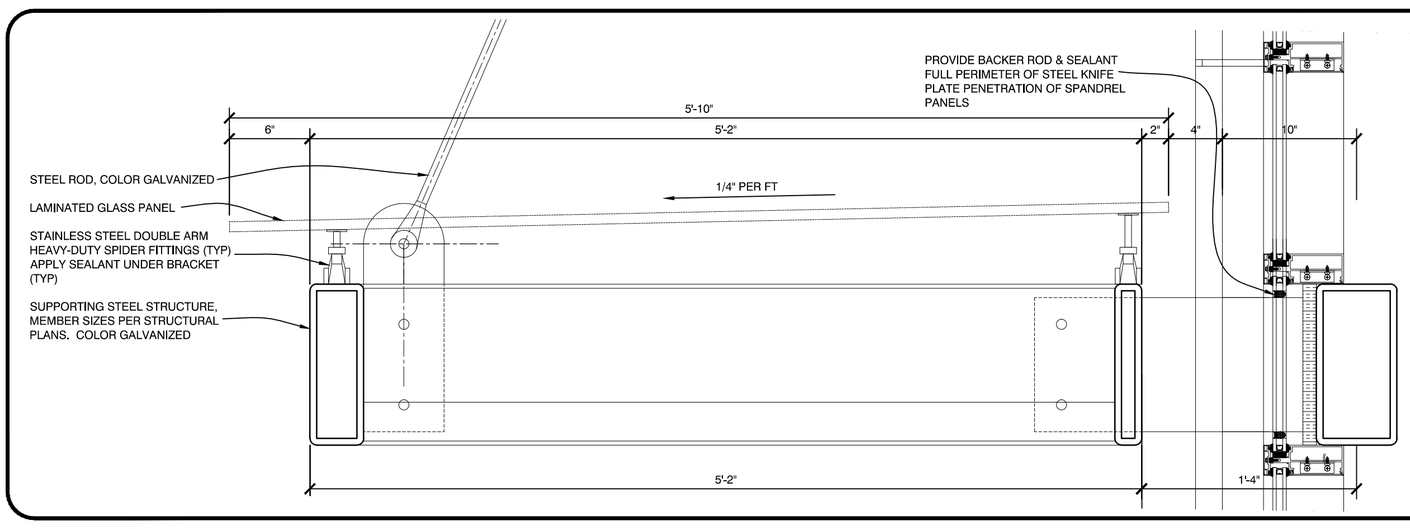

CANOPY DETAIL

SCALE: 1 1/2" = 1'-0"

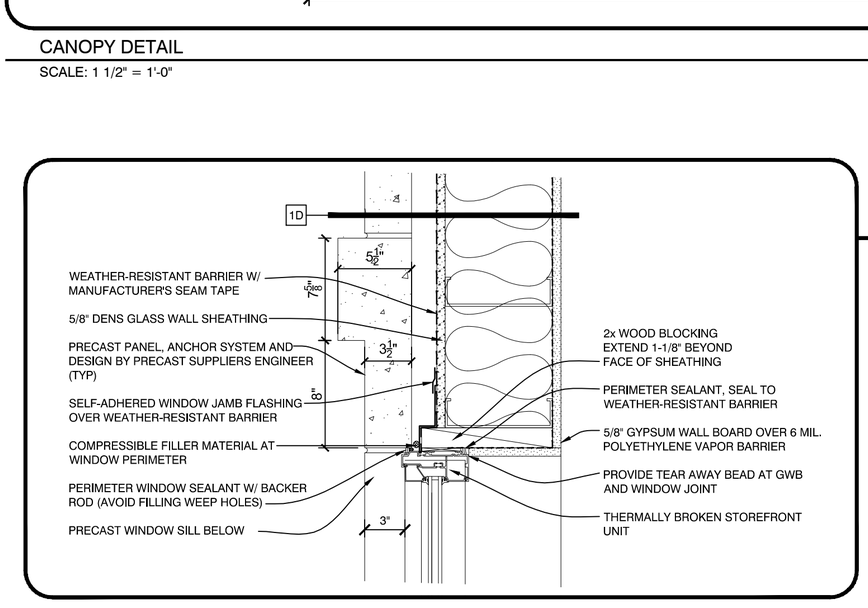

STOREFRONT JAMB DETAIL

SCALE: 1 1/2" = 1'-0"

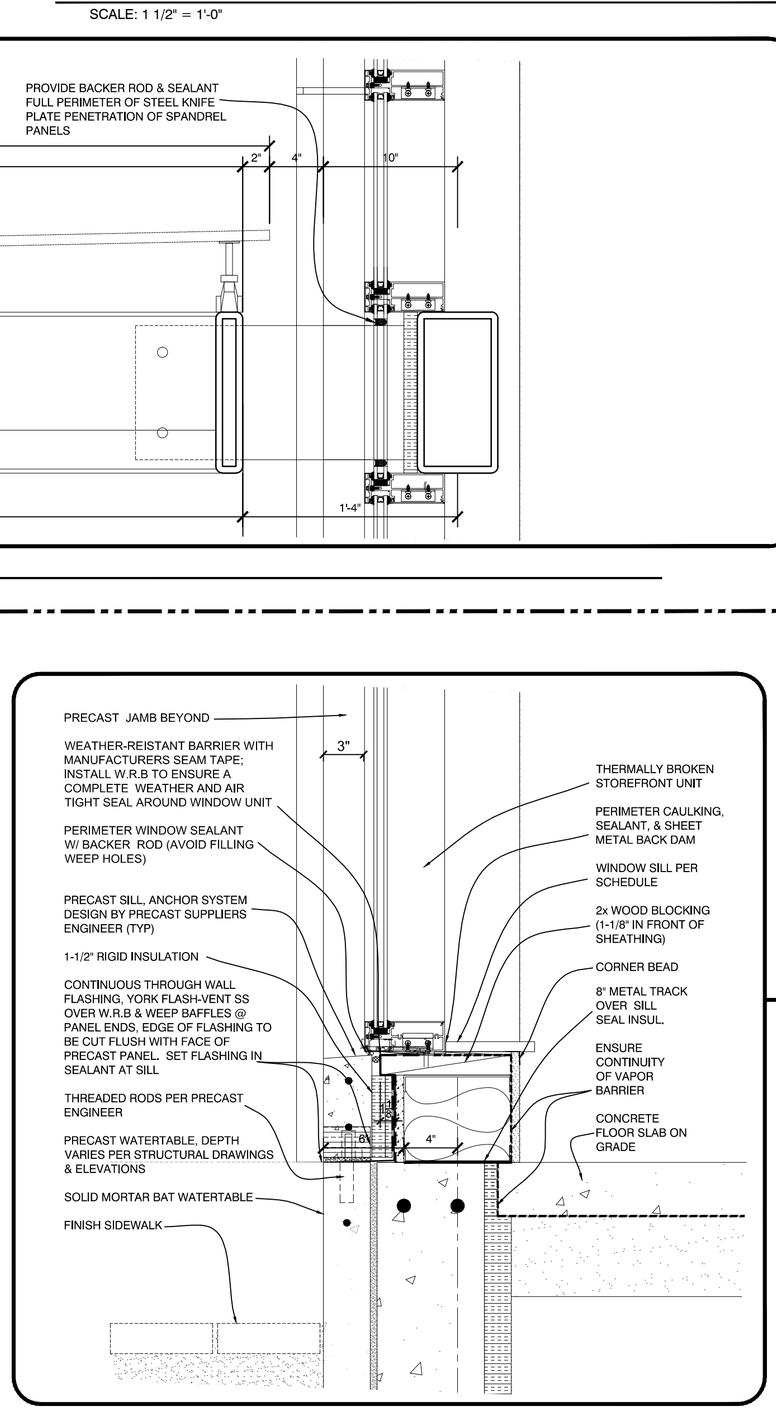

STOREFRONT SILL DETAIL

SCALE: 1 1/2" = 1'-0"

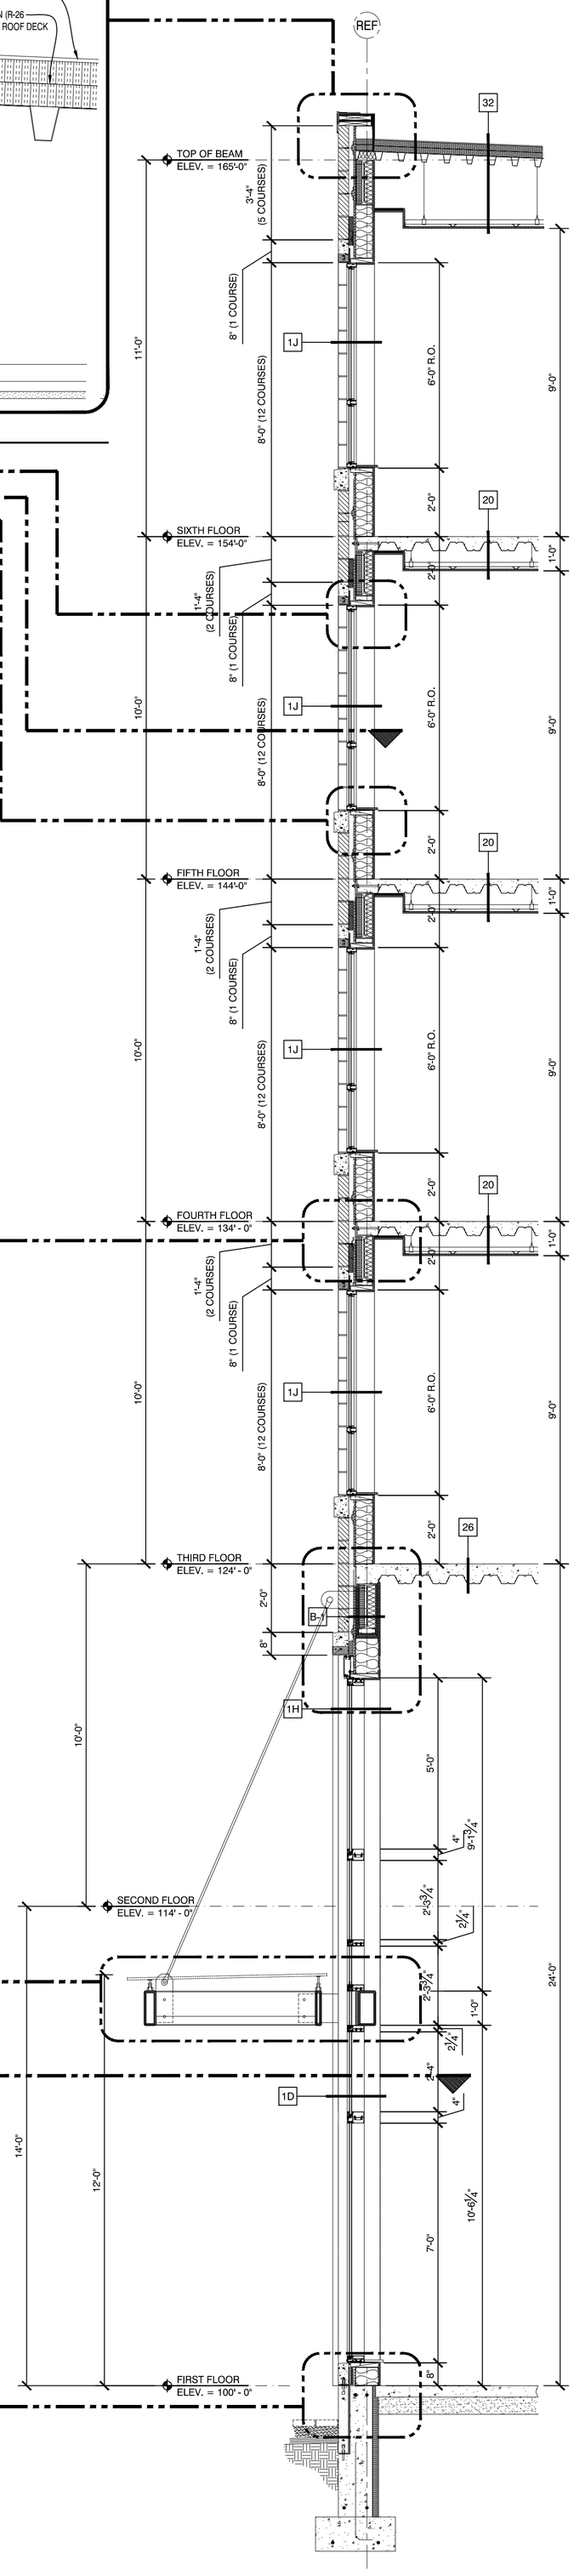

27 WALL SECTION

SCALE: 3/8" = 1'-0"

sheet number: A4.27

WALL SECTIONS

project architect: KAK

drawn by: DLS

ISSUED:

01-27-17 DETAILS ADDED
03-14-17 BUILDING PERMIT
.
.

REVISION:

02-17-17 DETAILS UPDATED
03-03-17 DETAILS/DIMENSIONS UPDATED
.
.

AC HOTELS by MARRIOTT

Fore Street / Hancock Street / Thames Street
Portland, Maine

LICENSED ARCHITECT STATE OF MAINE KEITH A KELLEY No. 4212 3.14.17

OPECHEE CONSTRUCTION CORPORATION
11 CORPORATE DRIVE ■ BELMONT ■ NH 03220
PHONE (603) 527-9090 ■ WWW.OPECHEE.COM