© Copyright 2015 Opechee Construction Corporation

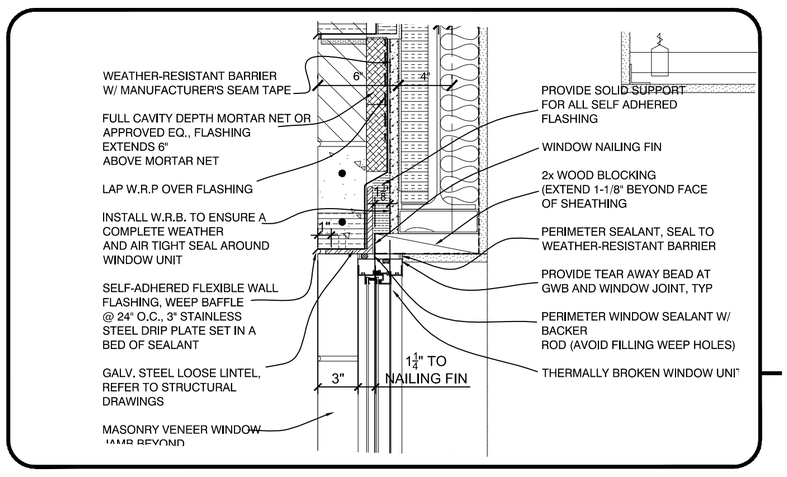

WINDOW HEAD DETAIL

SCALE: 1 1/2" = 1'-0"

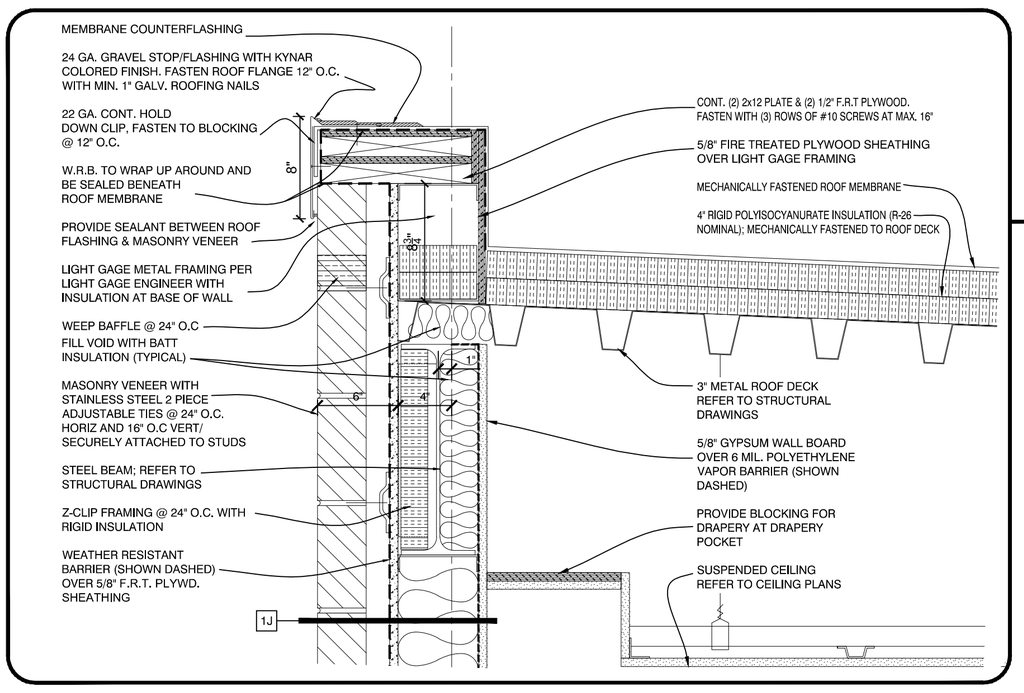

ROOF EAVE DETAIL

SCALE: 1 1/2" = 1'-0"

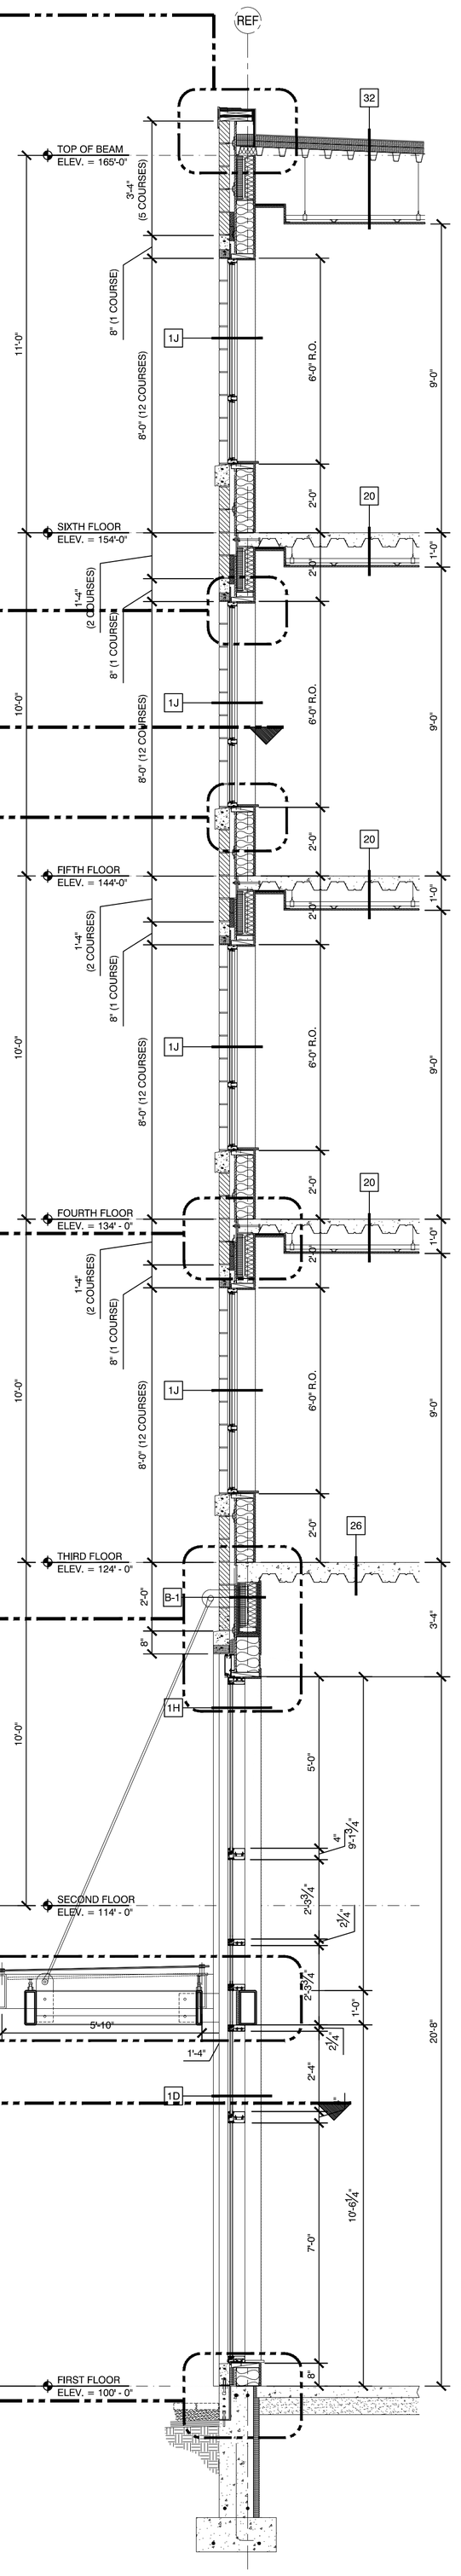

29 WALL SECTION

SCALE: 3/8" = 1'-0"

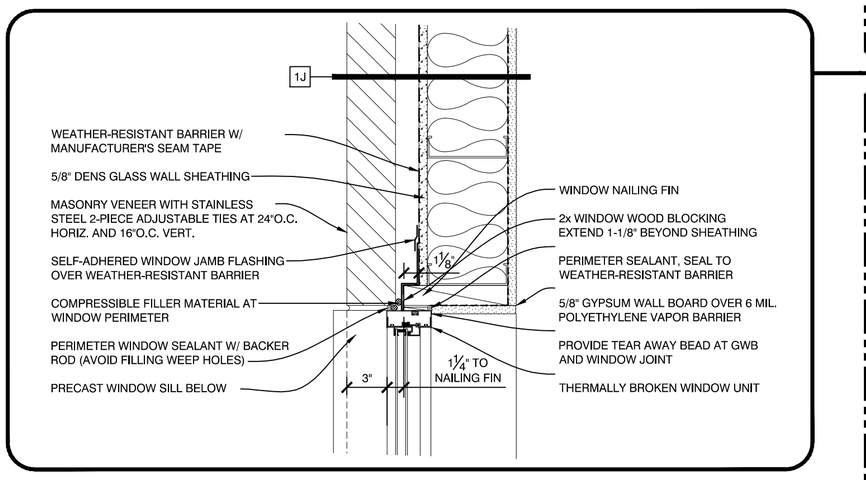

WINDOW JAMB DETAIL

SCALE: 1 1/2" = 1'-0"

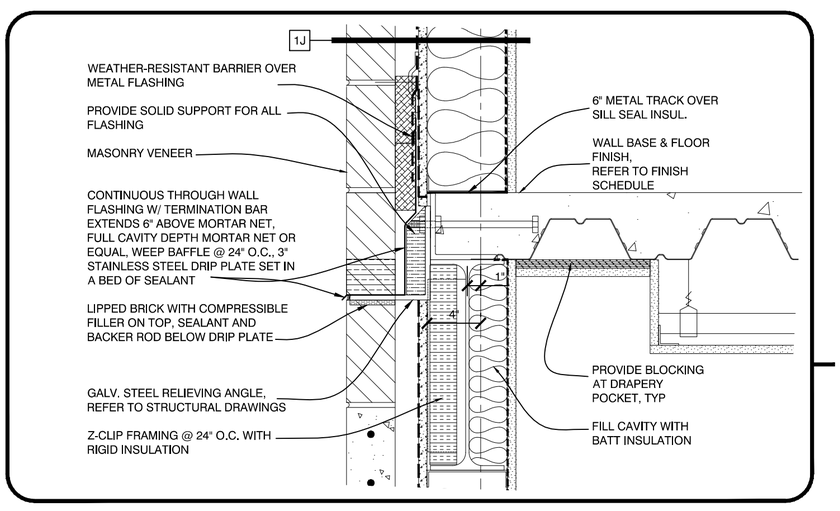

RELIEVING ANGLE DETAIL

SCALE: 1 1/2" = 1'-0"

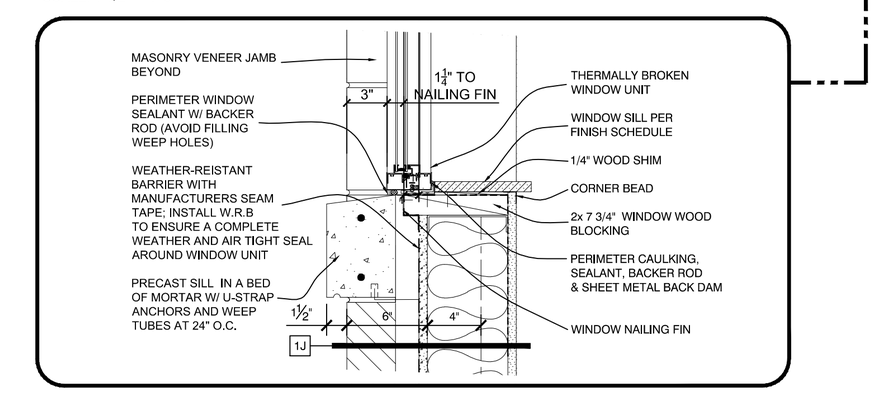

WINDOW SILL DETAIL

SCALE: 1 1/2" = 1'-0"

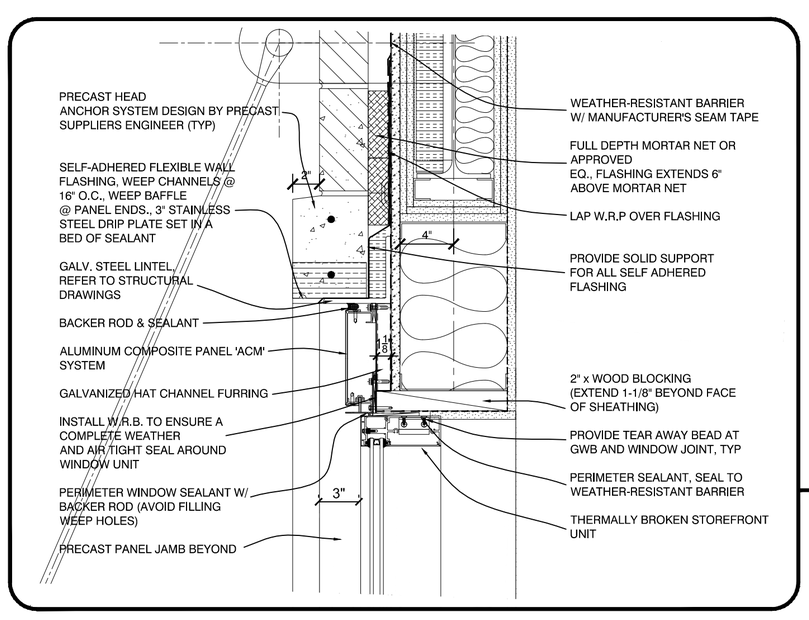

STOREFRONT HEAD DETAIL

SCALE: 1 1/2" = 1'-0"

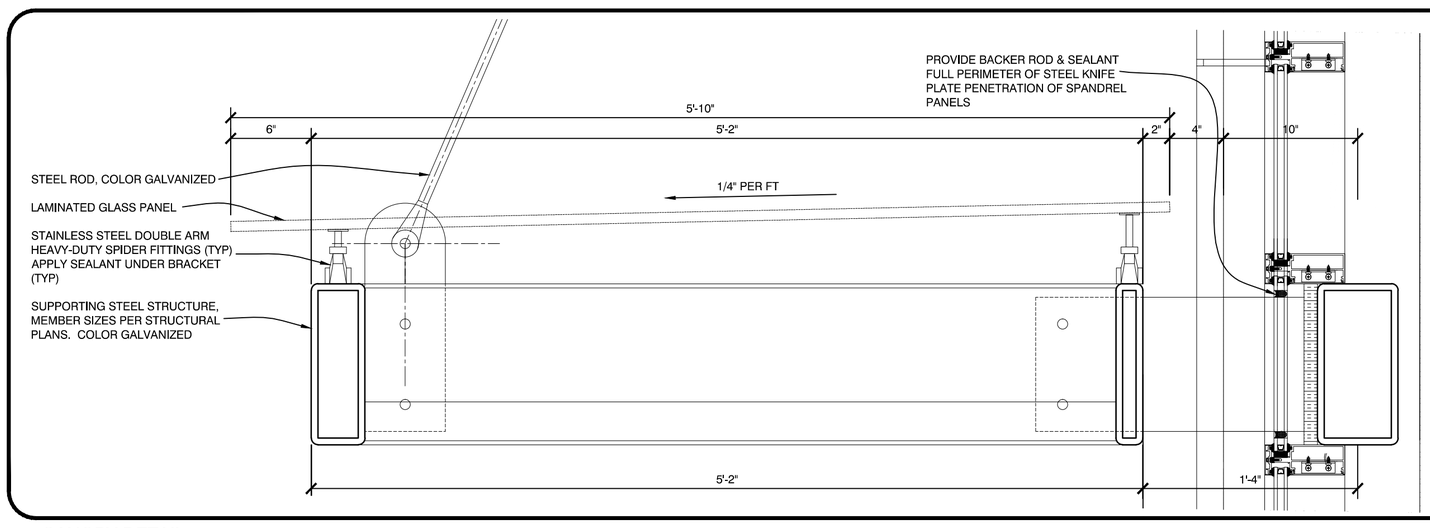

CANOPY DETAIL

SCALE: 1 1/2" = 1'-0"

STOREFRONT JAMB DETAIL

SCALE: 1 1/2" = 1'-0"

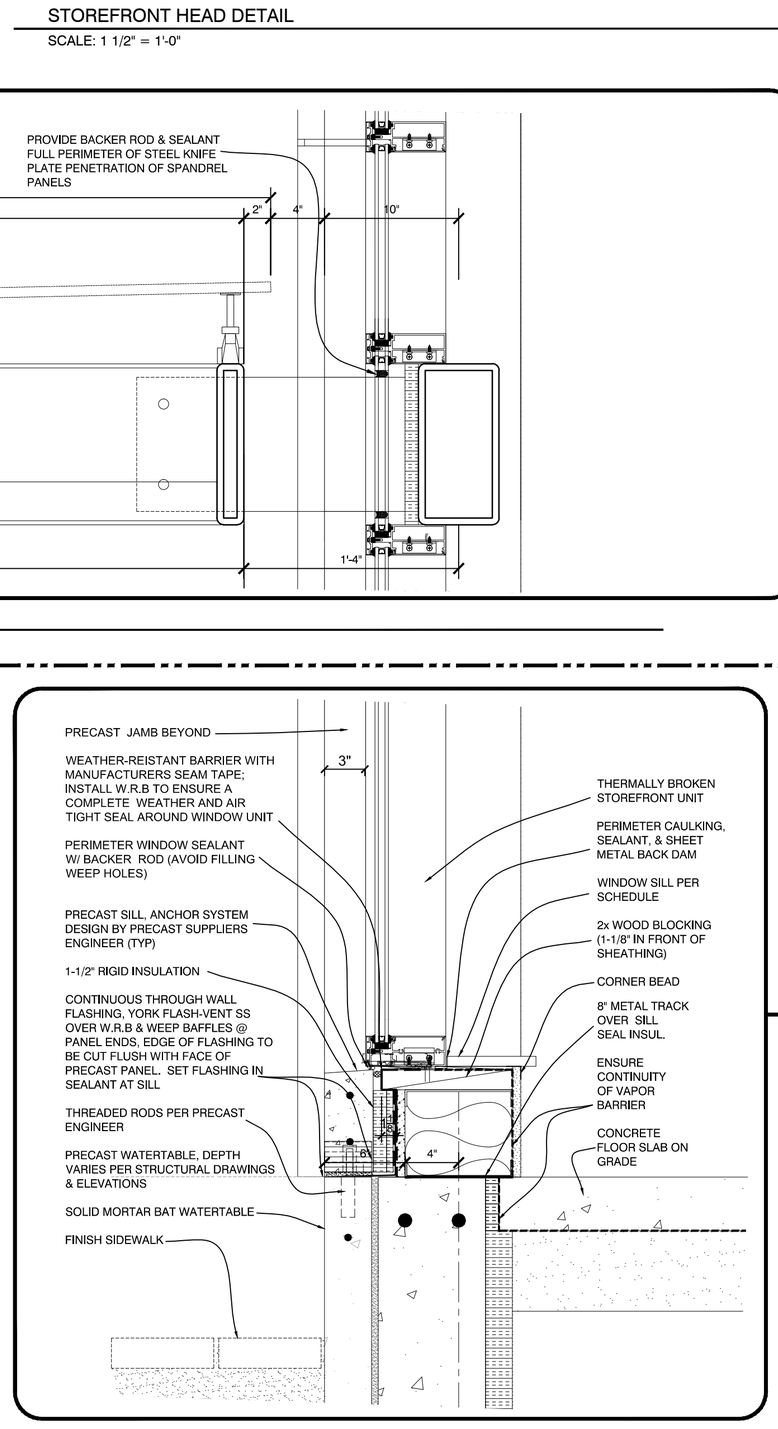

STOREFRONT SILL DETAIL

SCALE: 1 1/2" = 1'-0"

sheet number: A4.29	WALL SECTIONS	project architect: KAK drawn by: DLS	ISSUED: 01-27-17 DETAILS ADDED 03-14-17 BUILDING PERMIT . .	REVISION: 02-17-17 DETAILS UPDATED 03-03-17 DETAILS/DIMENSIONS UPDATED . .	AC HOTELS by MARRIOTT Fore Street / Hancock Street / Thames Street Portland, Maine	LICENSED ARCHITECT STATE OF MAINE KEITH A KELLEY No. 4212 3.14.17	OPECHEE CONSTRUCTION CORPORATION 11 CORPORATE DRIVE ■ BELMONT ■ NH 03220 PHONE (603) 527-9090 ■ WWW.OPECHEE.COM