© Copyright 2015 Opechee Construction Corporation

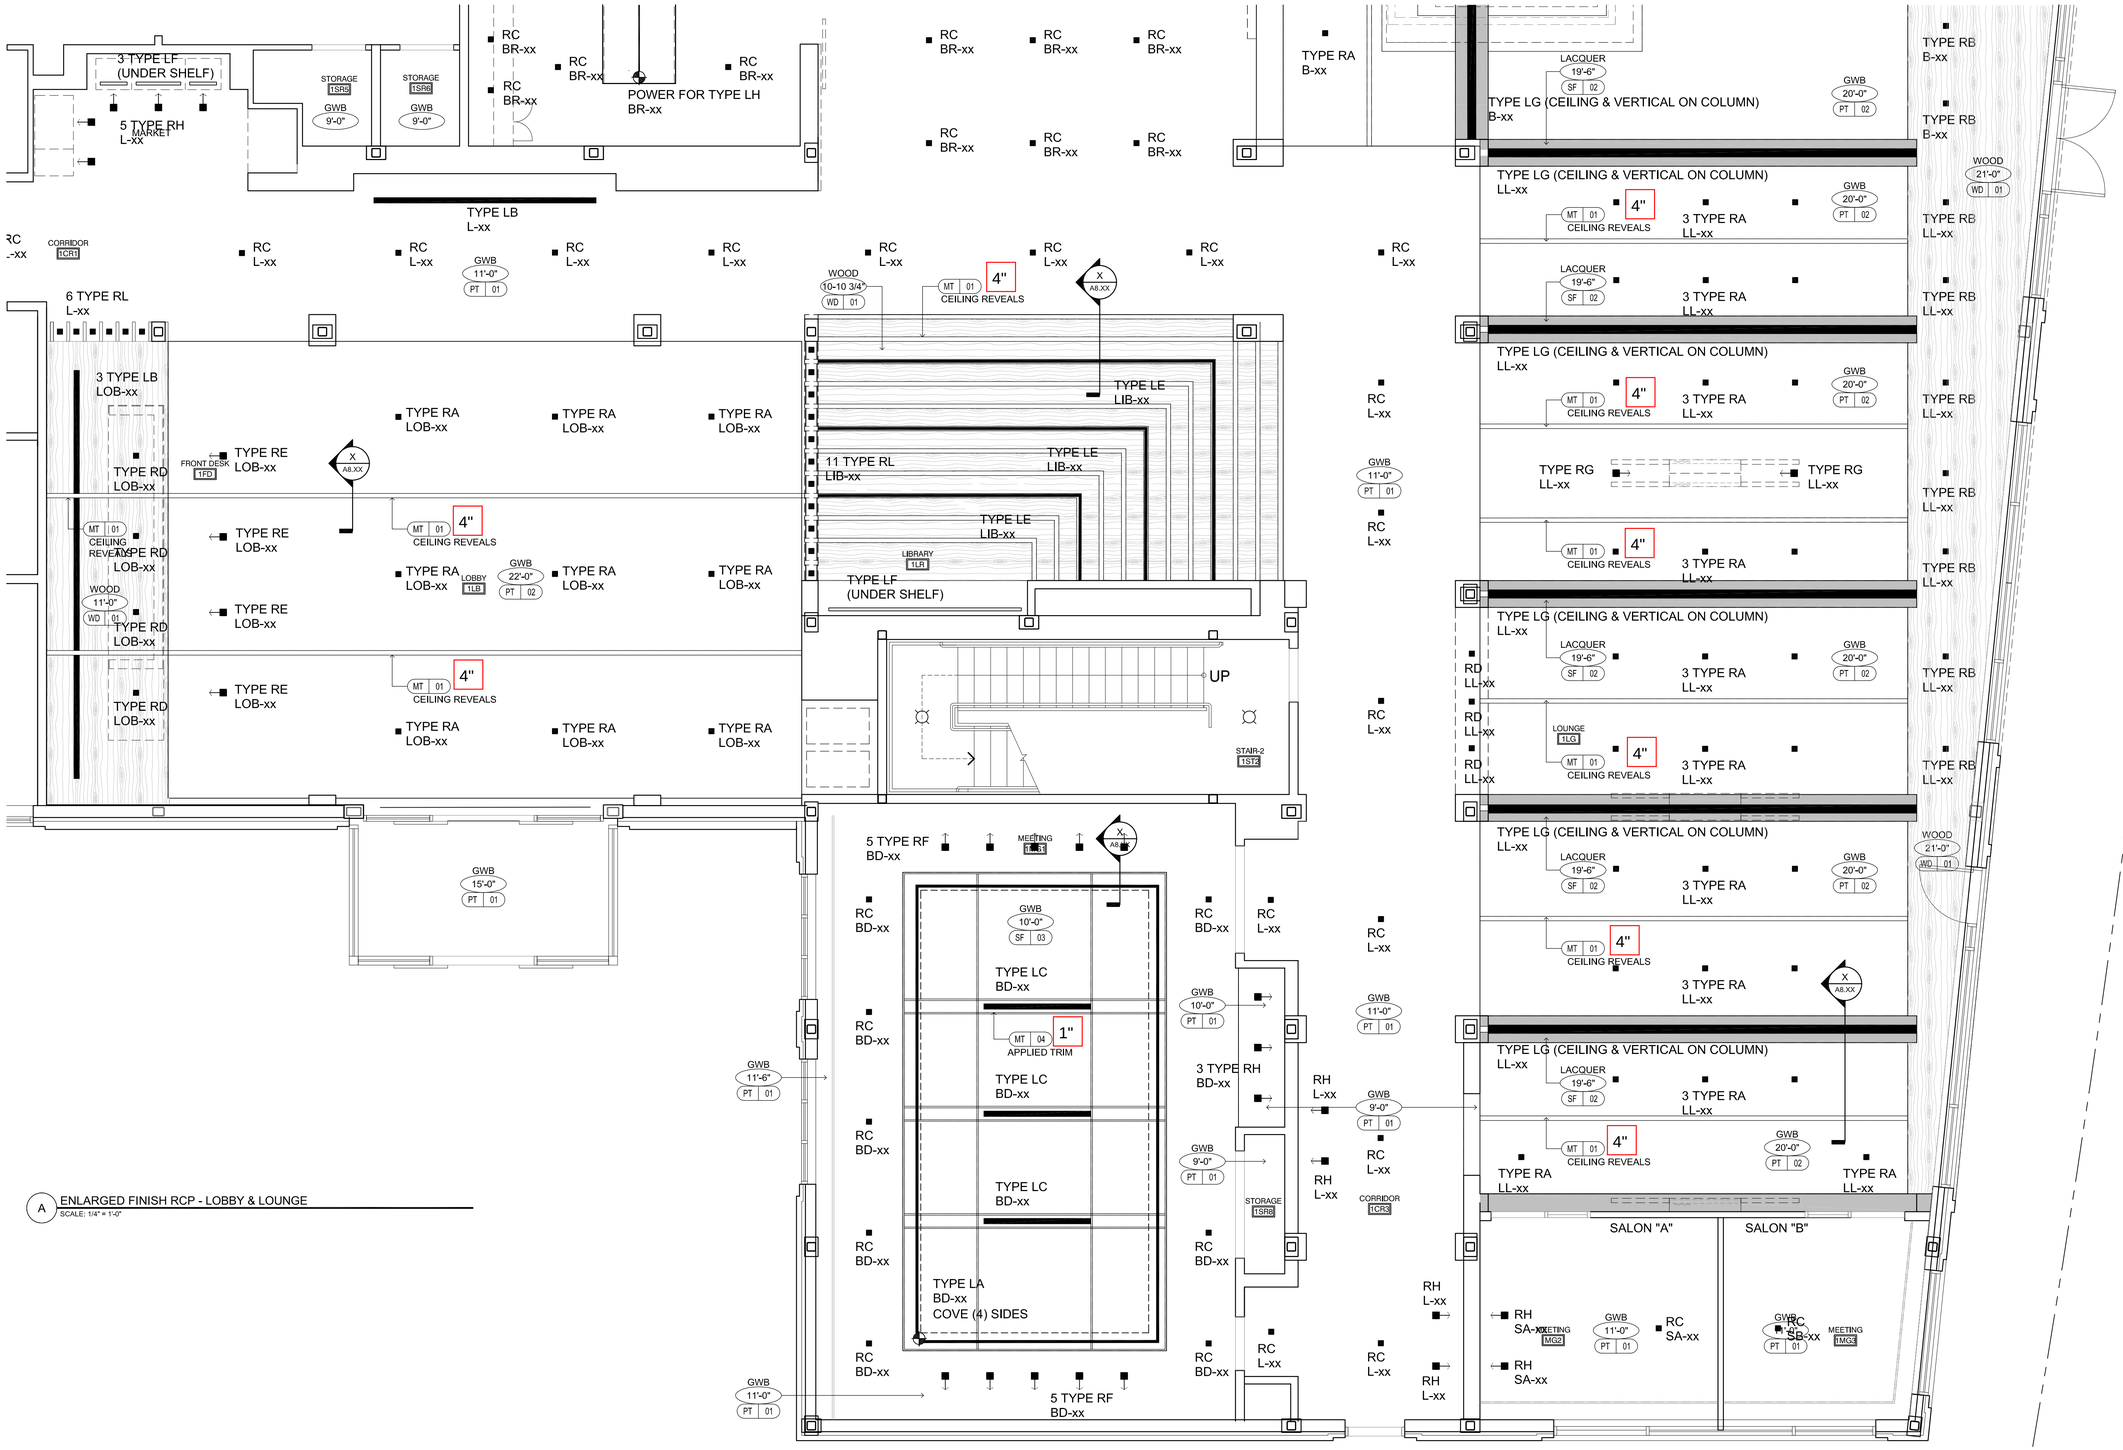

A ENLARGED FINISH RCP - LOBBY & LOUNGE
SCALE: 1/4" = 1'-0"

OPECHEE CONSTRUCTION CORPORATION
11 CORPORATE DRIVE ■ BELMONT ■ NH 03220
PHONE (603) 527-4009 ■ WWW.OPECHEE.COM

LICENSED ARCHITECT 03-14-17 KEITH A KELLEY No. 4212 STATE OF MAINE

AC HOTELS by MARRIOTT

Fore Street / Hancock Street / Thames Street
Portland, Maine

REVISION:

ISSUED:
08-12-16 FOUNDATION & STEEL PERMIT
10-18-16 60% MARRIOTT REVIEW
03-14-17 BUILDING PERMIT

project architect: KAK
drawn by: FAC

ENLARGED FURN. PLANS
LOBBY & LOUNGE

sheet number:
A8.21

Tuesday, October 18, 2016 1:03:23 PM