© Copyright 2015 Opechee Construction Corporation

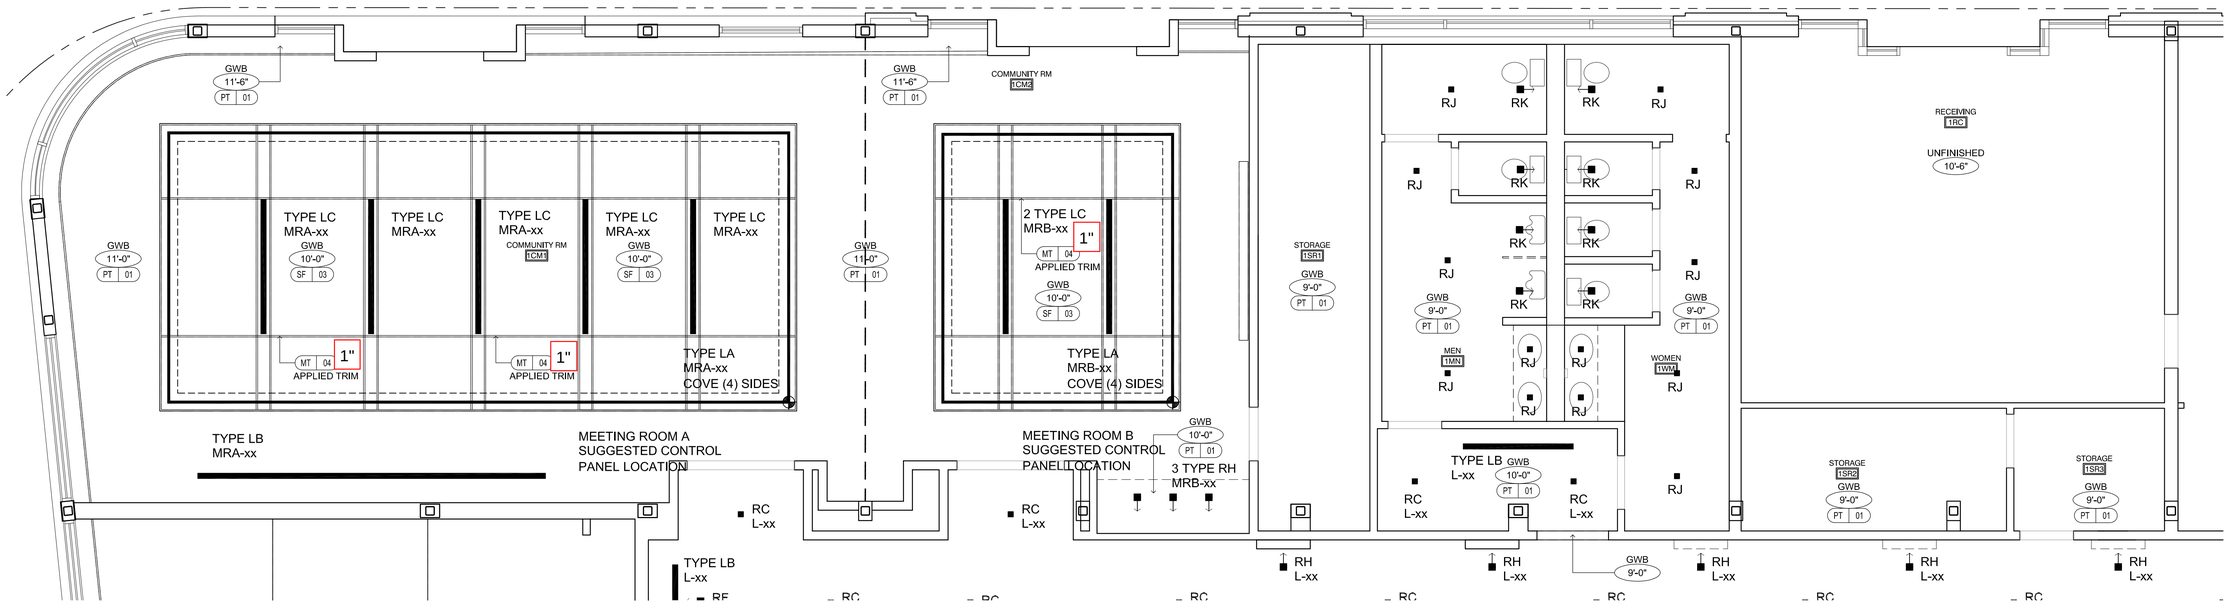

A ENLARGED FINISH RCP - PUBLIC RESTROOMS & MEETING ROOMS
SCALE: 1/4" = 1'-0"

OPECHEE
CONSTRUCTION CORPORATION
11 CORPORATE DRIVE ■ BELMONT ■ NH 03220
PHONE (603) 527-4999 ■ WWW.OPECHEE.COM

LICENSED ARCHITECT
03-14-17
KEITH
A
KELLEY
No. 4212
STATE OF MAINE

AC HOTELS by MARRIOTT

Fore Street / Hancock Street / Thames Street
Portland, Maine

REVISION:

ISSUED:
08-12-16 FOUNDATION & STEEL PERMIT
10-18-16 60% MARRIOTT REVIEW
03-14-17 BUILDING PERMIT

project architect: KAK
drawn by: FAC

ENLARGED FURN. PLANS
PRR & MEETING RMS.

sheet number:
A8.24

Tuesday, October 18, 2016 1:04:17 PM