© Copyright 2015 Opechee Construction Corporation

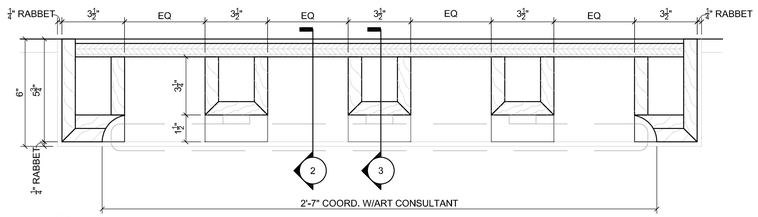

1 CORRIDOR ART PILASTER- PLAN DETAIL
SCALE: 3"= 1'-0"

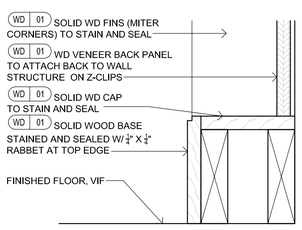

2 CORRIDOR ART PILASTER- BASE DETAIL
SCALE: 3"= 1'-0"

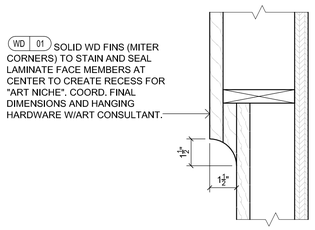

3 CORRIDOR ART PILASTER- SECTION AT NICHE
SCALE: 3"= 1'-0"

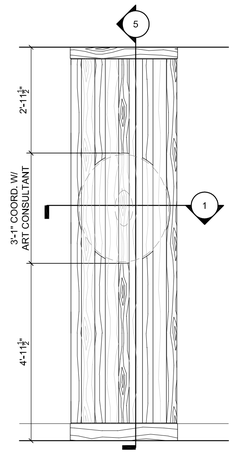

4 CORRIDOR ART PILASTER- ELEV
SCALE: 1/2"= 1'-0"

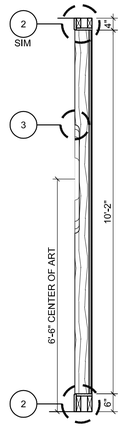

5 CORRIDOR ART PILASTER- SEC
SCALE: 1/2"= 1'-0"

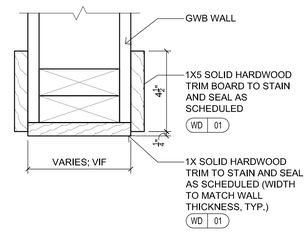

6 CORRIDOR CASED OPENING, TYP.
SCALE: 3"= 1'-0"

GENERAL MILLWORK NOTES:

1. MILLWORK DETAILS ARE SHOWN FOR DESIGN INTENT ONLY. FABRICATOR SHALL BE RESPONSIBLE FOR CONSTRUCTION DETAILS AND ATTACHMENT TO WORK BY OTHERS.
2. G.C. TO COORDINATE SCOPE OF ALL TRADES INCLUDING BUT NOT LIMITED TO MEP, STRUCTURAL SUPPORT, AND SUBSTRATE CONDITIONS.
3. G.C. TO COORDINATE WITH OWNER PROVIDED EQUIPMENT AND SUBMIT CUT SHEET TO FABRICATOR PRIOR TO FABRICATION FOR DIMENSIONS, POWER, AND DATA REQUIREMENTS.
4. G.C. TO ENSURE ALL MILLWORK NOT BUILT IN ON THREE SIDES TO BE CONSTRUCTED TO BE ABLE TO SUPPORT 250LBS MINIMUM IN ALL DIRECTIONS.
5. WOOD VENEER MILLWORK TO HAVE SOLID WOOD EDGE BANDING.
6. REFER TO FINISH SCHEDULES AND SPECIFICATIONS FOR ALL FINISHES AND FF&E.
7. G.C. TO SUBMIT SHOP DRAWINGS FOR REVIEW.

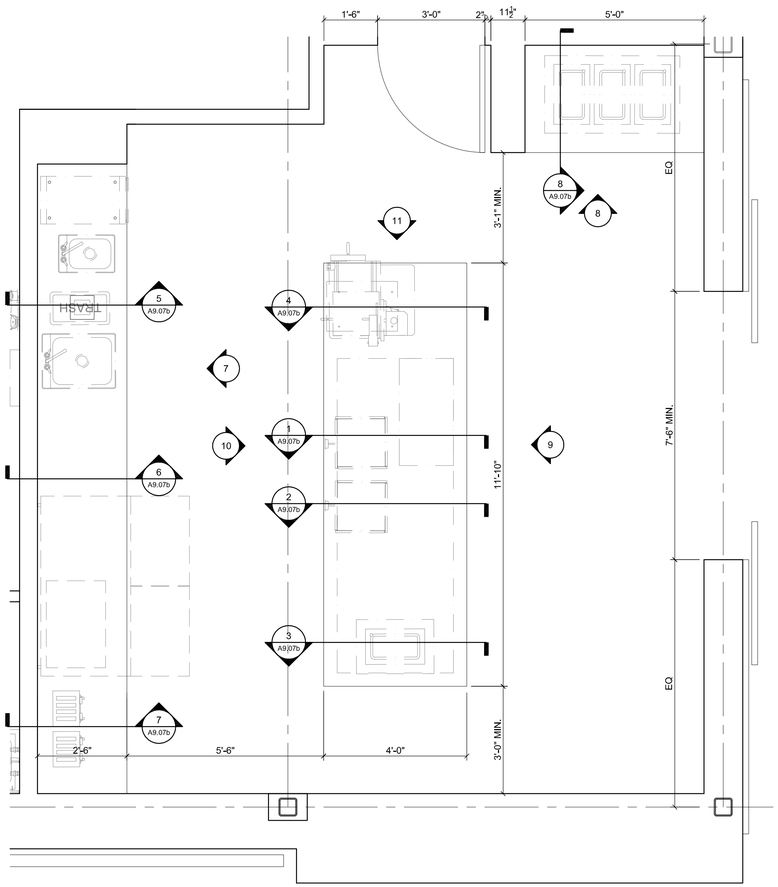

A BREAKFAST ROOM- ENLARGED PLAN
SCALE: 1/2"= 1'-0"

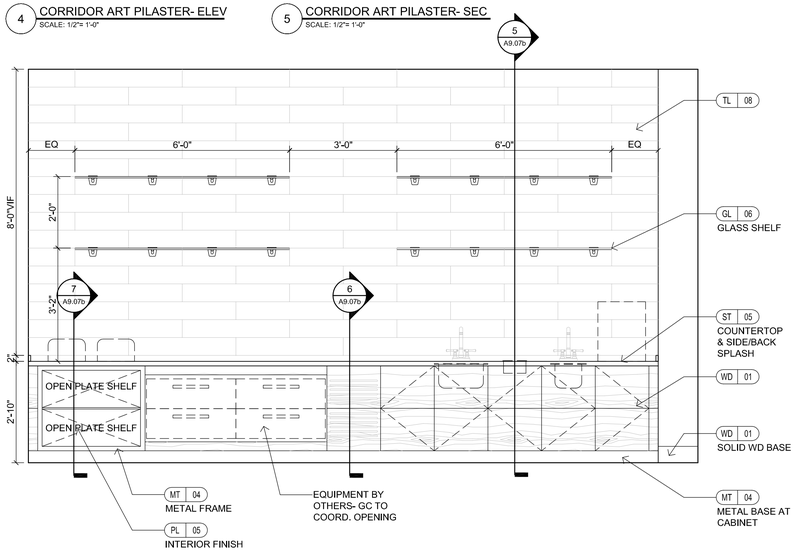

7 BREAKFAST BUFFET- ELEVATION
SCALE: 1/2"= 1'-0"

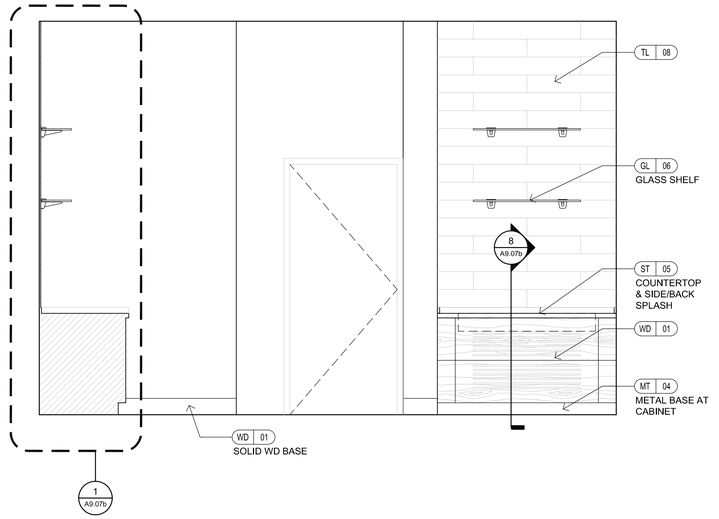

8 BREAKFAST BUFFET- ELEVATION
SCALE: 1/2"= 1'-0"

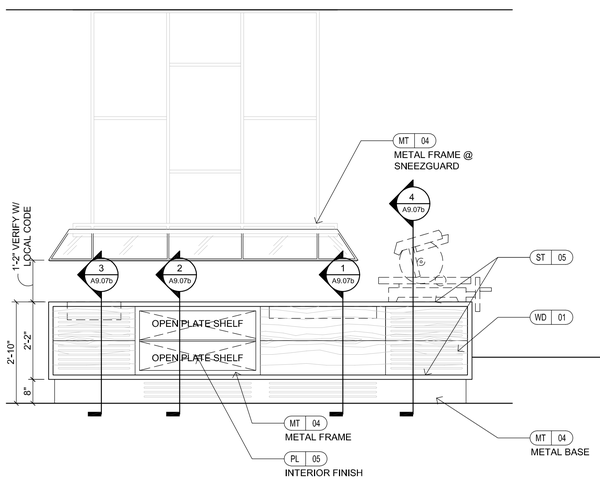

9 BREAKFAST BUFFET- ELEVATION
SCALE: 1/2"= 1'-0"

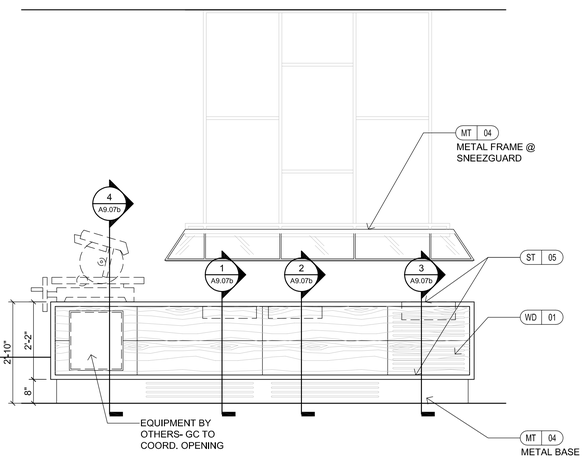

10 BREAKFAST BUFFET- ELEVATION
SCALE: 1/2"= 1'-0"

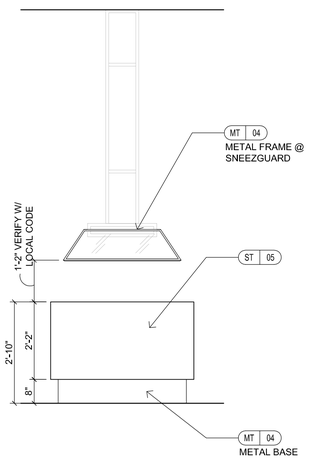

11 BREAKFAST BUFFET- ELEVATION
SCALE: 1/2"= 1'-0"

Friday, May 19, 2017 11:24:31 AM

OPECHEE CONSTRUCTION CORPORATION
11 CORPORATE DRIVE ■ BELMONT ■ NH 03220
PHONE (603) 527-8000 ■ WWW.OPECHEE.COM

AC HOTELS by MARRIOTT

Fore Street / Hancock Street / Thames Street
Portland, Maine

REVISION:
. . . .

ISSUED:
08-12-16 FOUNDATION & STEEL PERMIT
10-18-16 60% MARRIOTT REVIEW
05-19-17 90% MARRIOTT REVIEW
.

project architect: KAK
drawn by: JMC

INTERIOR DETAILS
LOBBY & LOUNGE

sheet number:
A9.07a