© Copyright 2015 Opechee Construction Corporation

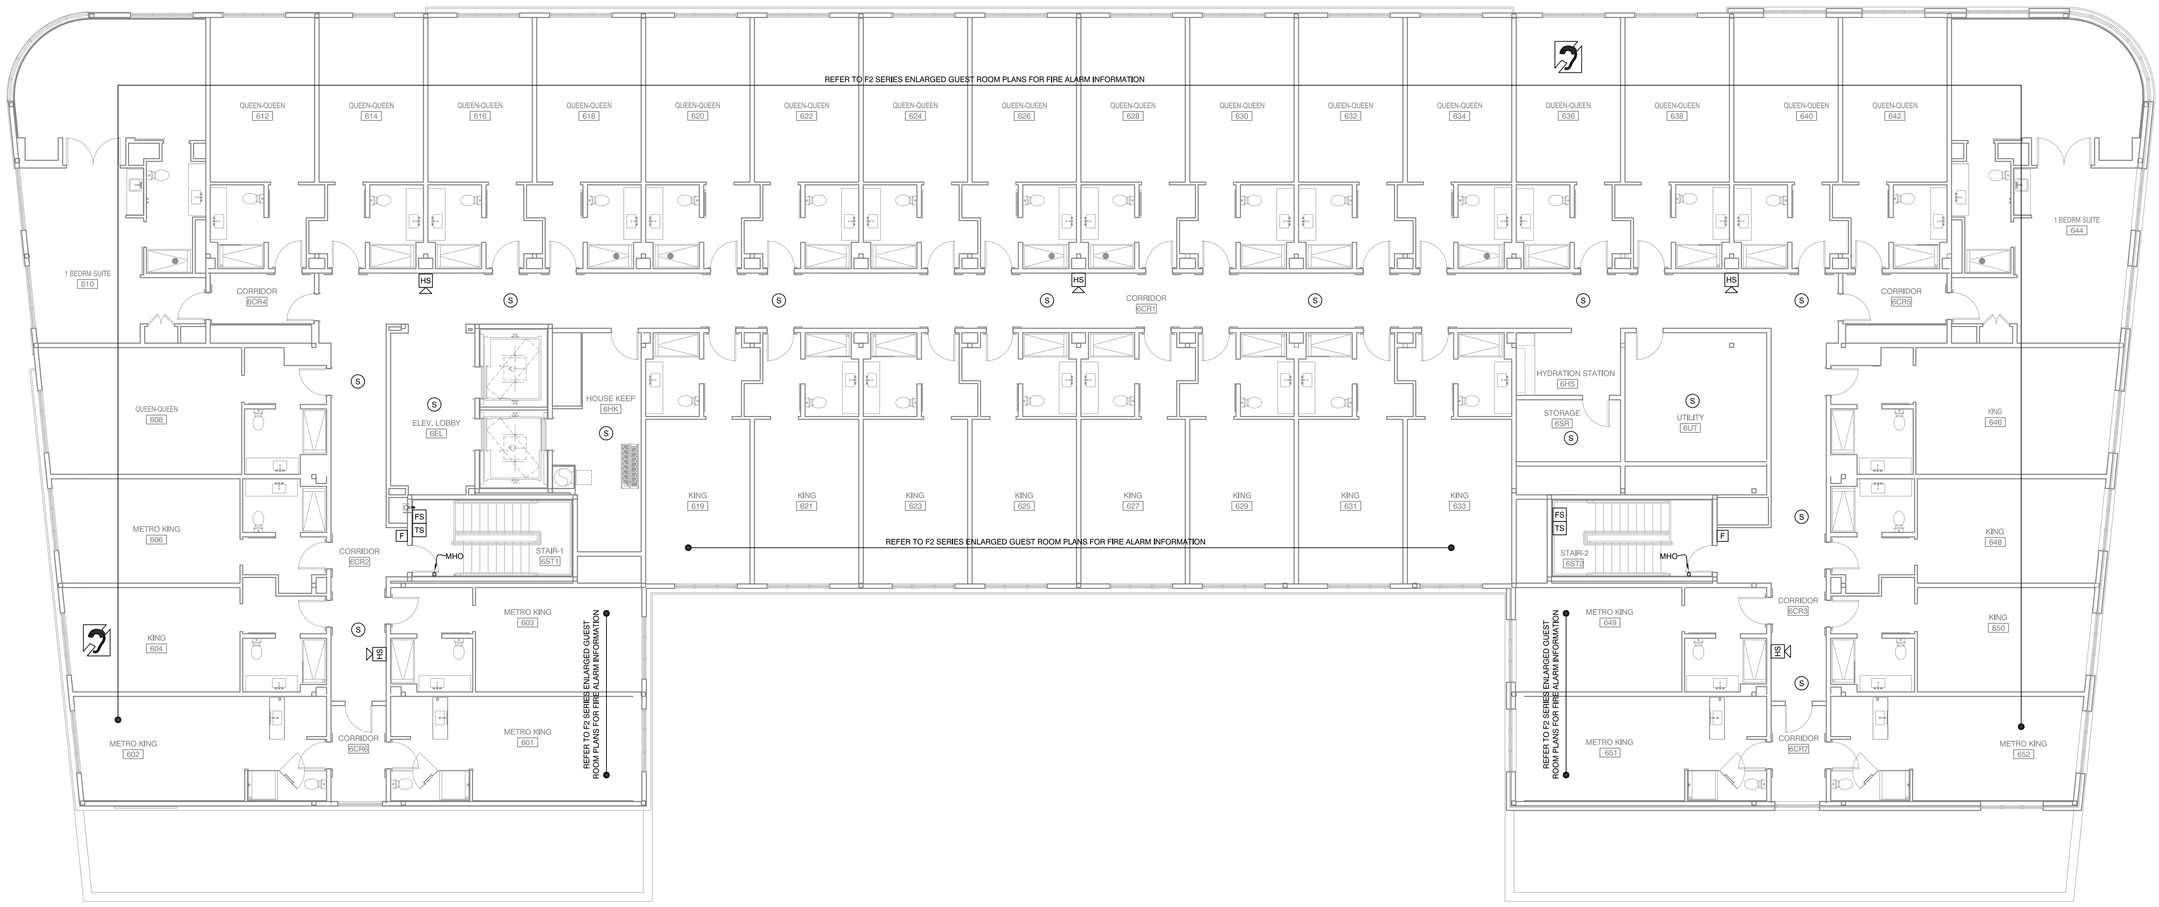

PLAN NORTH

1 SIXTH FLOOR FIRE ALARM PLAN
1/8" = 1'-0"

OPECHEE CONSTRUCTION CORPORATION
11 CORPORATE DRIVE ■ BELMONT ■ NH 03220
PHONE (603) 527-9090 ■ WWW.OPECHEE.COM

AC HOTELS by MARRIOTT

Fore Street / Hancock Street / Thames Street
Portland, Maine

REVISION:

ISSUED: 12-13-16

project architect: KAK
drawn by: DLS

6TH FLOOR FIRE ALARM PLAN

sheet number:
FA1.06

Tuesday, December 13, 2016 3:12:55 PM