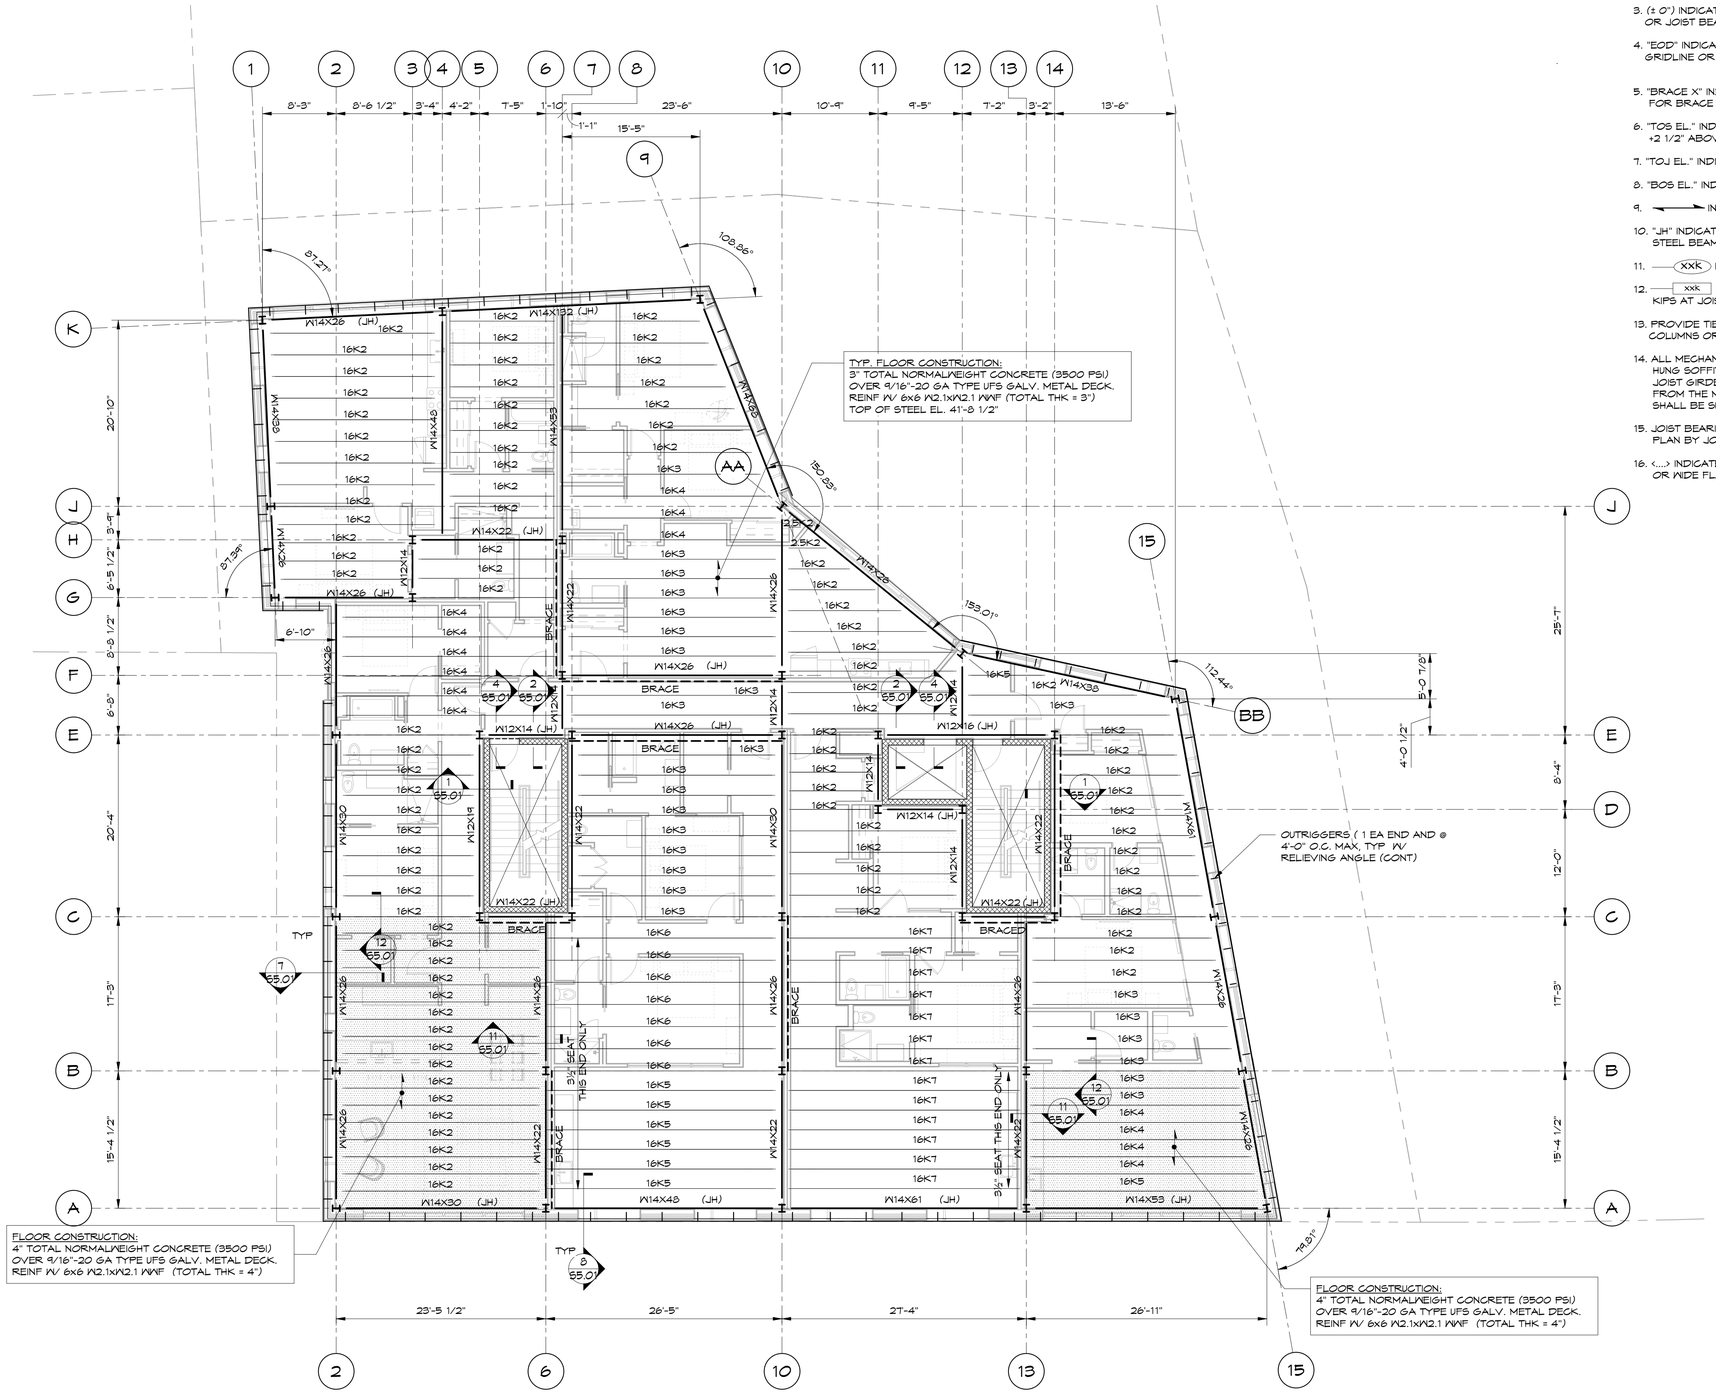

1 THIRD THROUGH FIFTH FLOOR FRAMING PLAN
1/8" = 1'-0"

FLOOR FRAMING NOTES:

1. FOR TYPICAL DETAILS AND GENERAL NOTES SEE DWG. S2.1, S2.2, S2.3.
2. TOP OF STEEL (BEAMS AND JOIST GIRDERS) SHALL BE AS NOTED ON PLAN.
3. (± 0") INDICATES DEVIATION FROM TOP OF STEEL ELEVATION OR JOIST BEARING ELEVATION.
4. "EOD" INDICATES EDGE OF DECK DIMENSION FROM COLUMN GRIDLINE OR ℄ OF BEAM IF NO GRIDLINE IS INDICATED.
5. "BRACE X" INDICATES A BRACED FRAME. SEE DRAWINGS S3.04 & S3.05 FOR BRACE ELEVATIONS AND DETAILS.
6. "TOS EL." INDICATES TOP OF STEEL ELEVATION. (TOP OF JOIST +2 1/2" ABOVE TOS ELEVATION UNO).
7. "TOJ EL." INDICATES TOP OF JOIST ELEVATION.
8. "BOS EL." INDICATES BOTTOM OF STEEL ELEVATION.
9. ⟶ INDICATES SPAN OF METAL DECK.
10. "JH" INDICATES BEAM ELEVATION AT JOIST HEIGHT. (TOP OF STEEL BEAM = TOP OF JOIST ELEVATION).
11. (xxk) INDICATES CONCENTRATED LOAD IN KIPS ON JOIST.
12. [xxk] INDICATES ADDITIONAL CONCENTRATED LOAD IN KIPS AT JOIST GIRDER PANEL POINT.
13. PROVIDE TIE JOIST DETAIL AT ALL JOISTS THAT FRAME INTO COLUMNS OR ARE DESIGNATED "TJ."
14. ALL MECHANICAL AND ELECTRICAL CONDUITS, PIPING, AND HUNG SOFFITS SHALL BE SUSPENDED FROM STEEL BEAMS, JOIST GIRDERS OR JOISTS. THESE ITEMS SHALL NOT BE HUNG FROM THE METAL DECK. THIS SUPPLEMENTARY FRAMING SHALL BE SUPPLIED BY THE RESPECTIVE TRADES.
15. JOIST BEARING ELEVATIONS TO BE SUPPLIED ON ERECTION PLAN BY JOIST MANUFACTURER.
16. <....> INDICATES DRAG FORCE IN TOP CHORD OF JOIST GIRDER OR WIDE FLANGE BEAM.

STATE OF MAINE
RIMANTAS
No. 9477
LICENSED
PROFESSIONAL ENGINEER

Prepared: Owner

Consulting Engineer: VEITAS and VEITAS engineers
639 Granite Street, Suite 101
Braintree, Massachusetts 02184
TEL (781) 842-2863 FAX (781) 842-2865

Architect: ARCHETYPE architects
48 Union Wharf Portland, Maine
(207) 772-6022 ARCHETYPE@ARCHETYPEPA.COM

Project: THAMES STREET BUILDING
20 Thames Street, Portland Maine

Revisions: FOUNDATION PERMIT 06 / 22 / 2017

Scale: 1/8" = 1'-0"

Date: 04/19/2017

3RD FLOOR FRAMING PLAN

S1.03