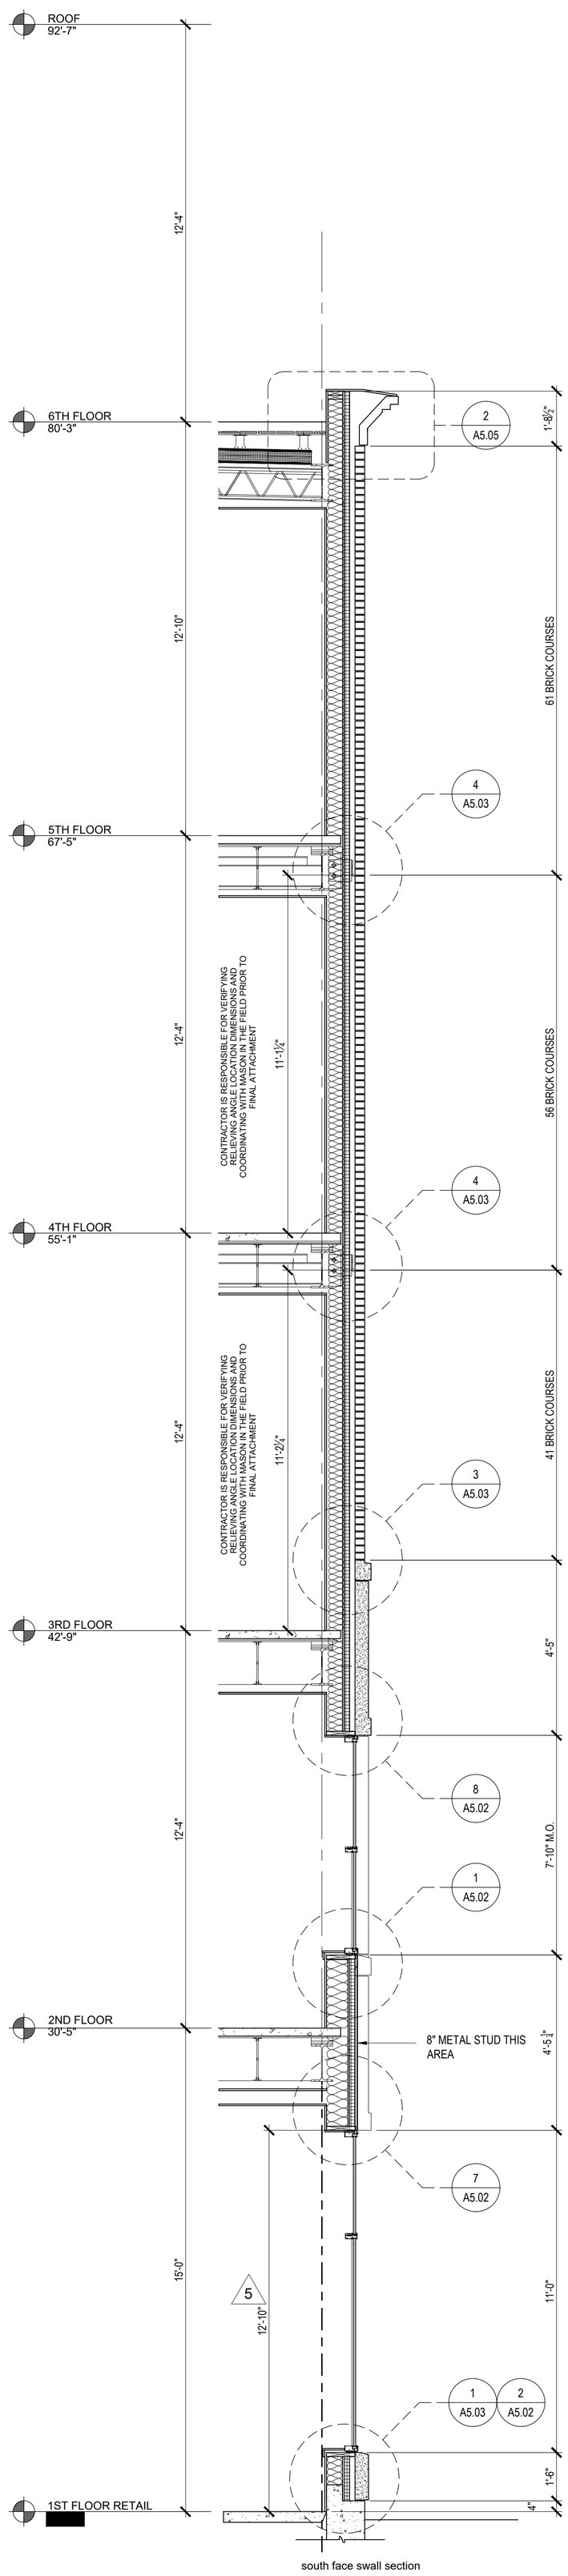

south face swall section

2 BRICK COURSING WALL SECTION
3/8" = 1'-0"

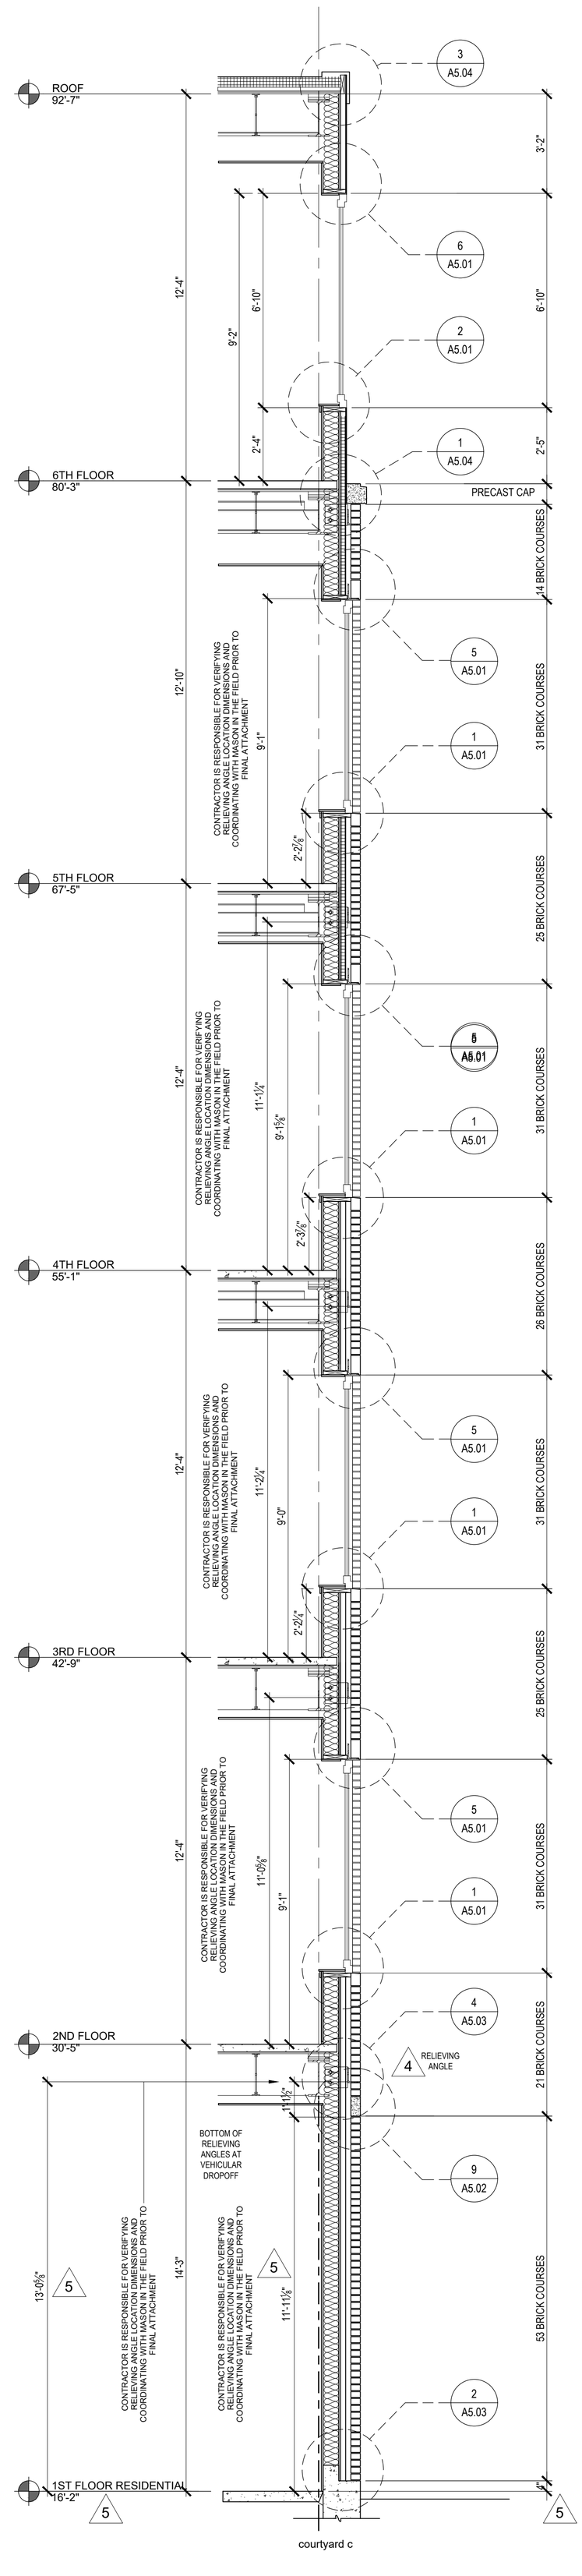

courtyard c

1 BRICK COURSING WALL SECTION
3/8" = 1'-0"

A3.32	Date: July 21, 2017	Scale: As indicated	Revisions: July 21, 2017 Final Bid Set; August 15, 2017 Addendum 2; October 17, 2017 Addendum 3 Revised; 4 - DEC 1, 2017 Angle location shown 1/A3.32; 5 - DEC 5, 2017 Dimension adjustments	Project: THAMES STREET BUILDING	Architect: ARCHETYPE architects	Consultant: ENVELOPE ARCHITECTURE & CONSULTING	Prepared For: EssexNorth Portland LLC
	MASONRY WALL SECTIONS			20 Thames Street, Portland Maine	48 Union Wharf Portland, Maine 04101 (207) 772-6022 ARCHETYPE@ARCHETYPEPA.COM	Building Envelope Design Consulting, Investigation and Commissioning - Windham, ME 207-807-6661	P.O. Box 394 Topsfield, MA 01983

LICENSED ARCHITECT STATE OF MAINE DAVID LLOYD NO. 936