© Copyright 2015 Opechee Construction Corporation

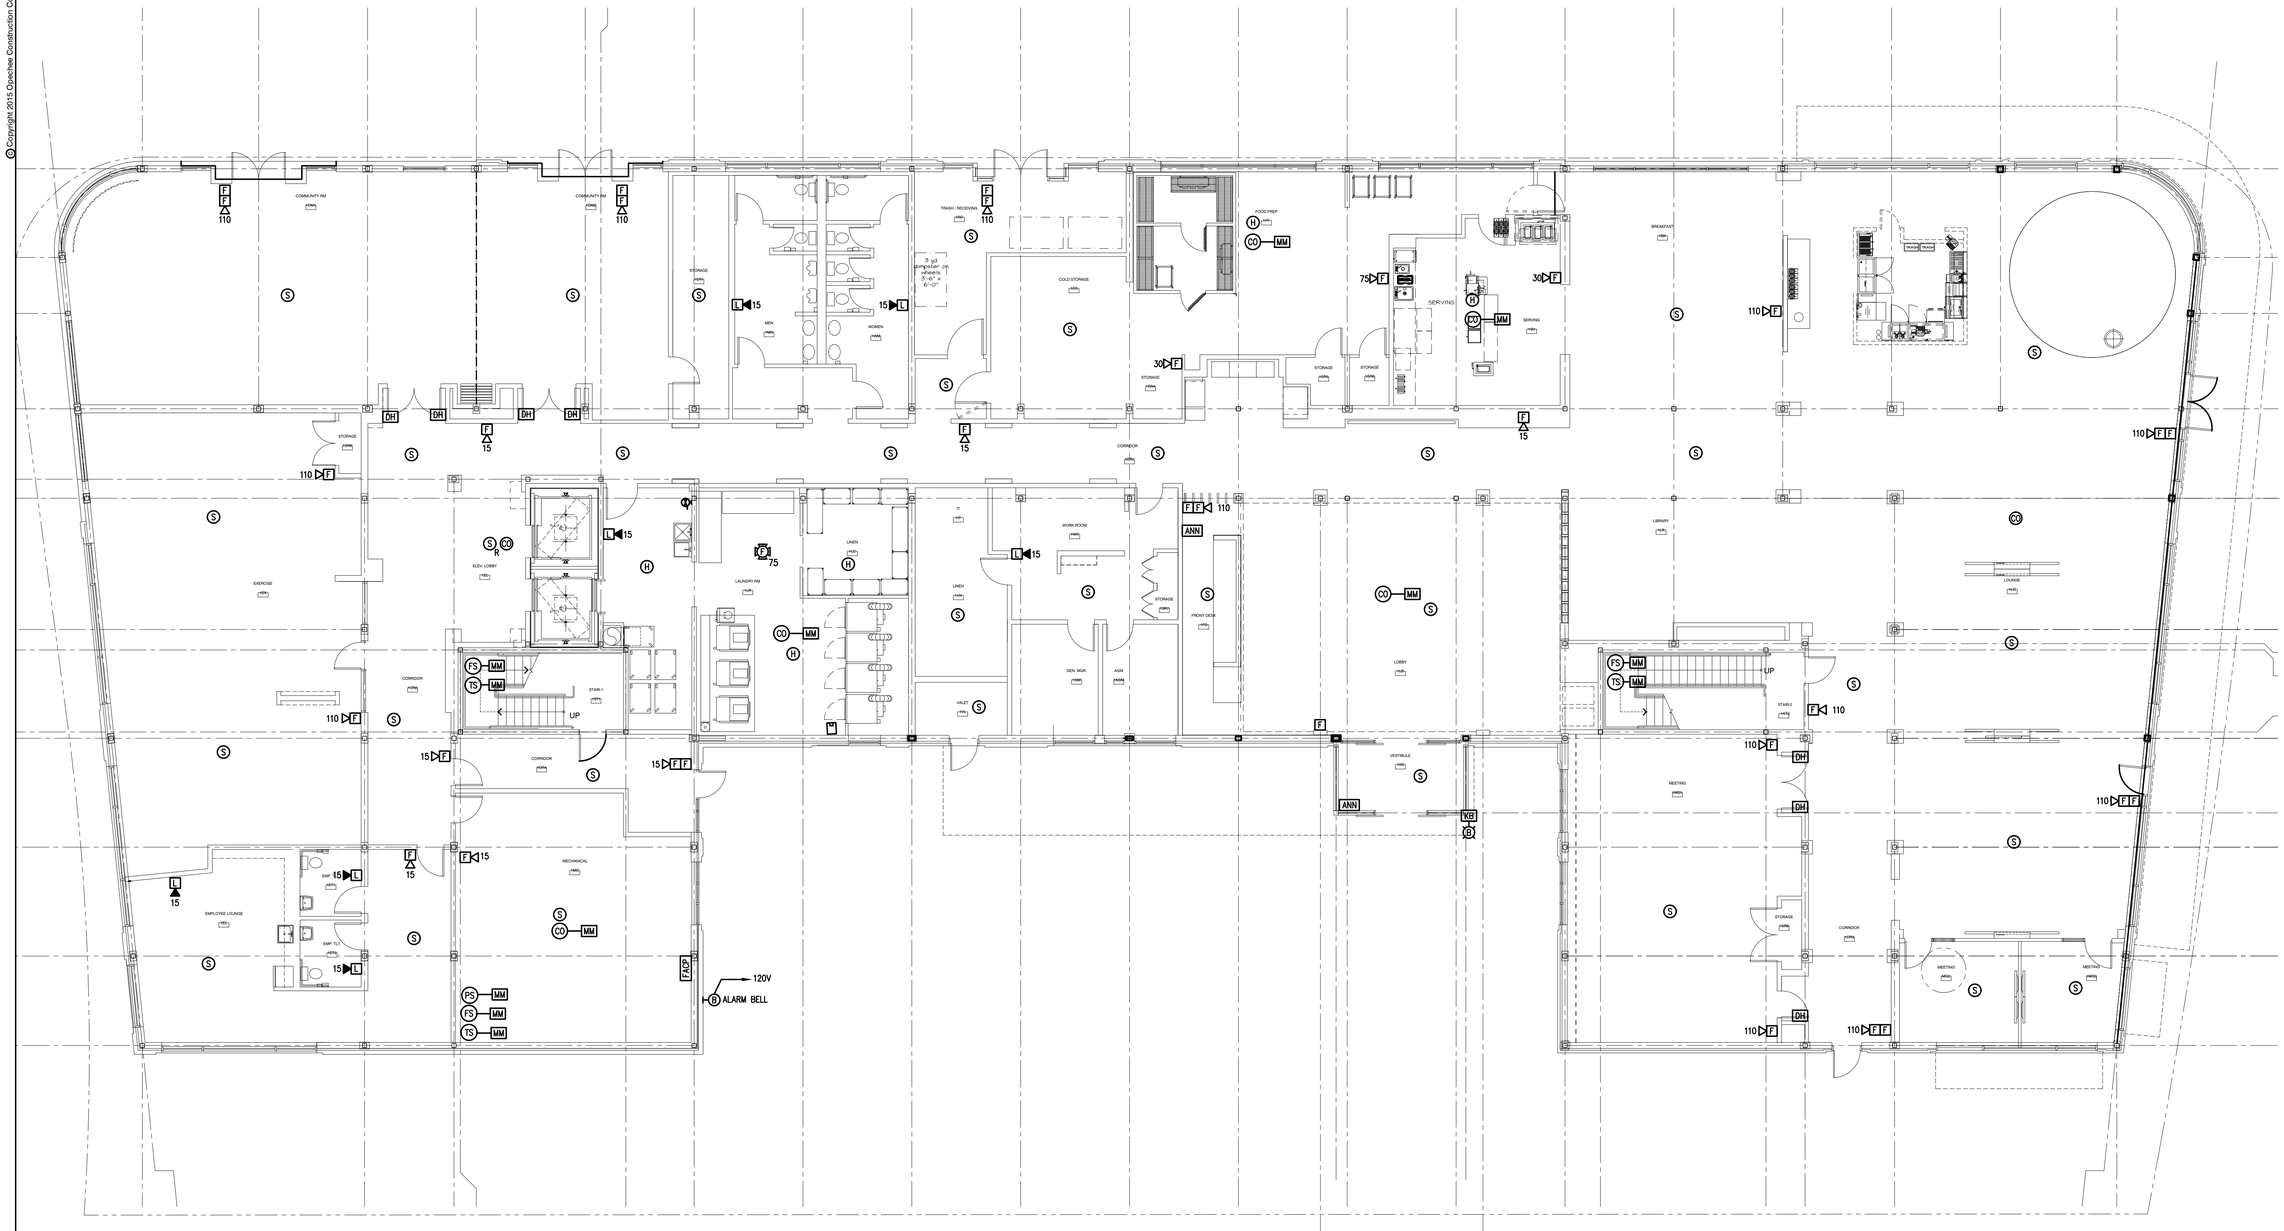

1 ELECTRICAL - First Floor Fire Alarm Plan
SCALE: 1/8"= 1'-0"

PLAN NORTH

BLW Engineers, Inc.
311 Great Road, Post Office Box 1551
Littleton, Massachusetts 01460
T: 978-486-4301 F: 978-428-0067
www.blwengineers.com
HVAC * ELECTRICAL * PLUMBING * FIRE PROTECTION

STATE OF MAINE
JOHN PIERGA
12240
PROFESSIONAL ENGINEER

AC HOTELS by MARRIOTT

Fore Street / Hancock Street / Thames Street
Portland, Maine

REVISION:

ISSUED:
ISSUE FOR PERMIT - 7-28-17
ISSUE FOR CONSTRUCTION- 8-30-17

project architect: JCP
drawn by: CMF

ELECTRICAL FIRST FLOOR FA PLAN

sheet number:
E3.01

Tuesday, September 26, 2017 8:24:25 AM