©Copyright 2015 Opechee Construction Corporation

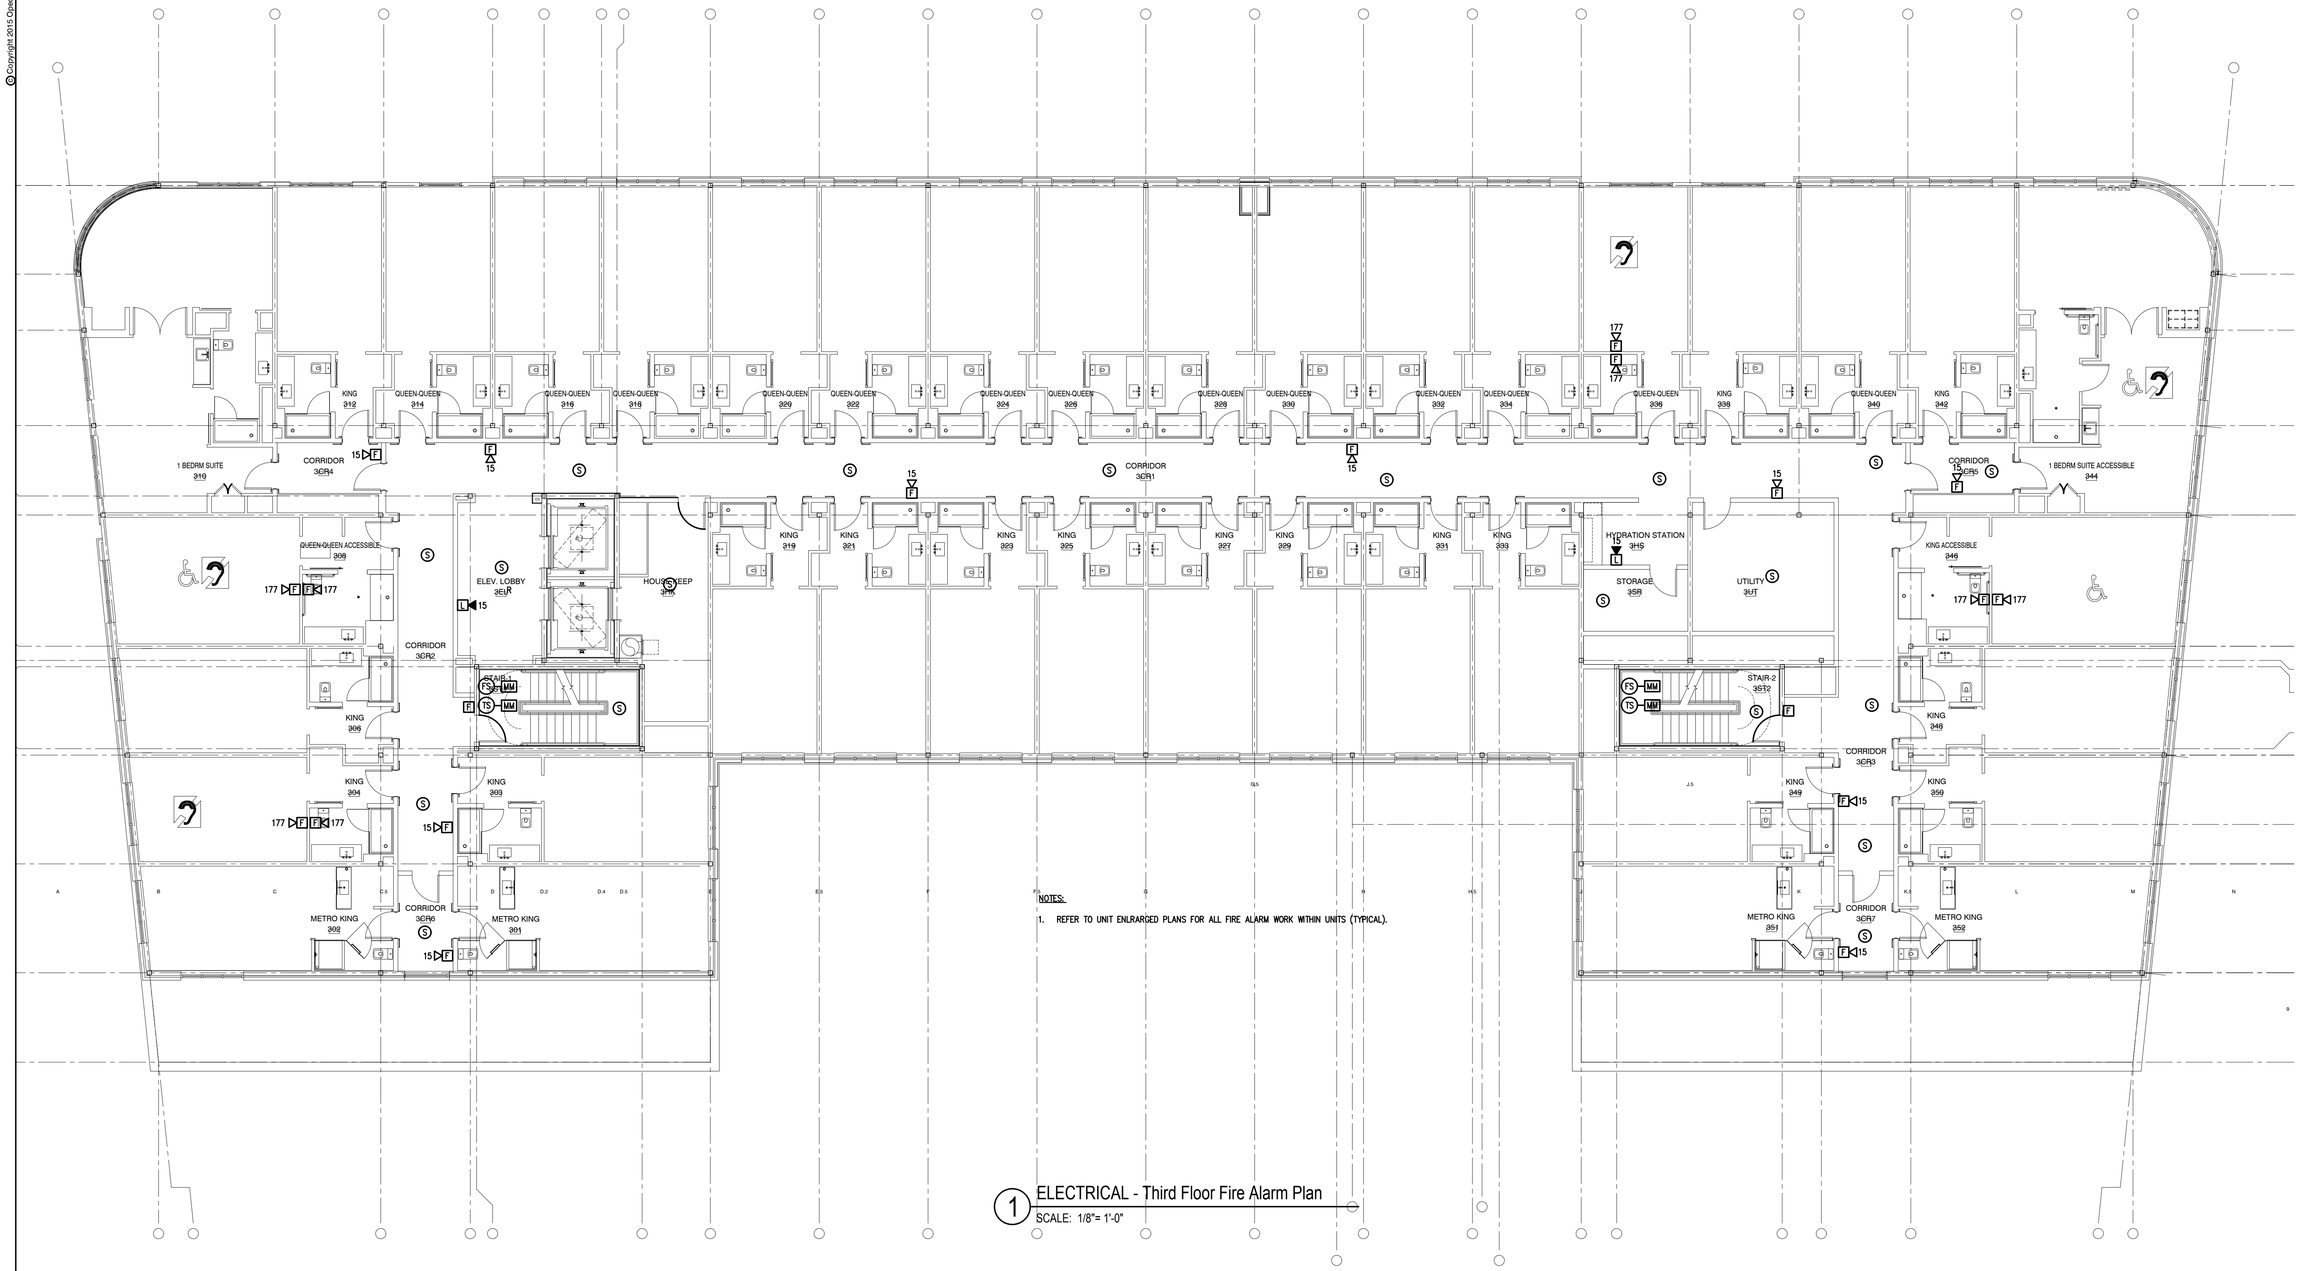

NOTES:

1. REFER TO UNIT ENLRARGED PLANS FOR ALL FIRE ALARM WORK WITHIN UNITS (TYPICAL).

1 ELECTRICAL - Third Floor Fire Alarm Plan

SCALE: 1/8"= 1'-0"

PLAN NORTH

Tuesday, September 26, 2017 8:24:35 AM

BLW Engineers, Inc.
311 Great Road, Post Office Box 1551
Lincoln, Massachusetts 01773
T: 978.465.1300 F: 978.402.5067
www.blwengineers.com
HVAC • ELECTRICAL • PLUMBING • FIRE PROTECTION

JOHN PIERNA
12240
PROFESSIONAL ENGINEER
STATE OF MAINE

AC HOTELS by MARRIOTT

Fore Street / Hancock Street / Thames Street
Portland, Maine

REVISION:

ISSUED:
ISSUE FOR PERMIT - 7-28-17
ISSUE FOR CONSTRUCTION- 8-30-17

project architect: JCP
drawn by: CMF

ELECTRICAL 3RD FLOOR FA PLAN

sheet number:

E3.03