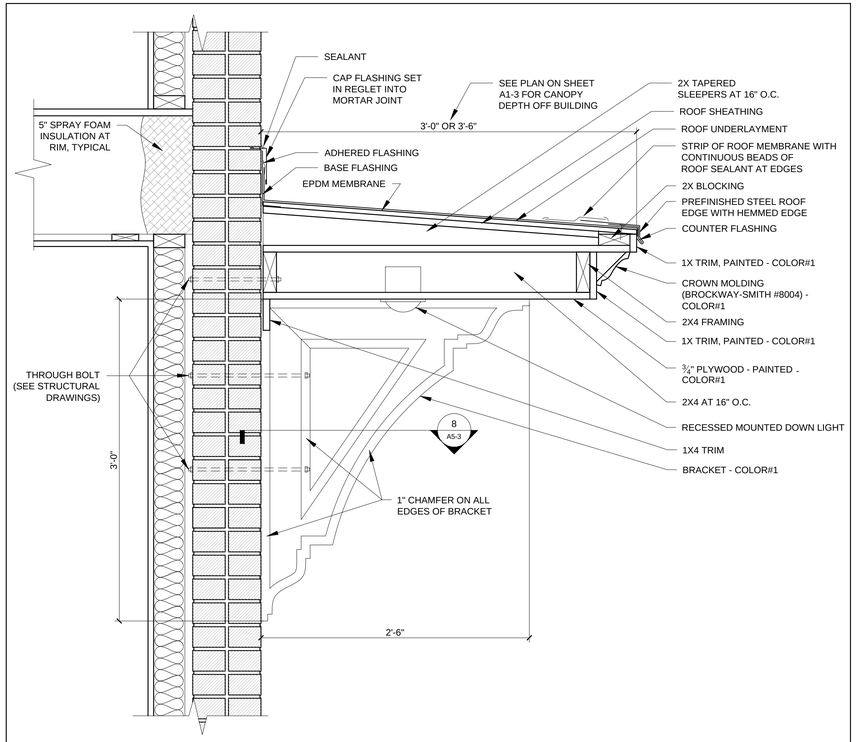

4 SECTION DETAIL AT ENTRY CANOPY
1 1/2" = 1'-0"

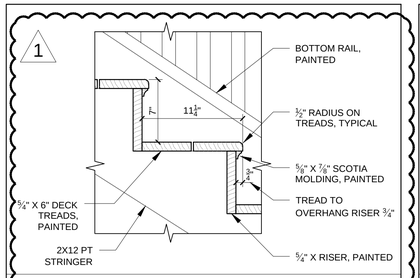

8 EXTERIOR STAIR TREAD AND RISER
1 1/2" = 1'-0"

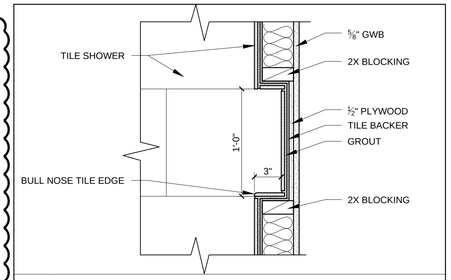

7 SECTION DETAIL AT SHOWER RECESSED SHELF
1 1/2" = 1'-0"

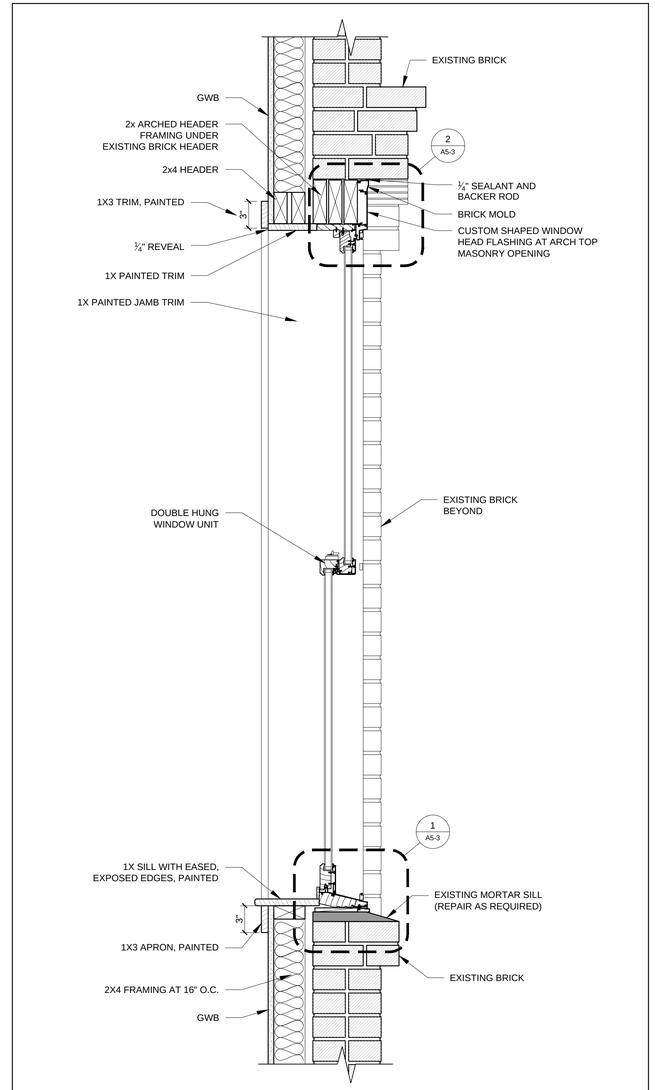

2 SECTION DETAIL AT TYPICAL WINDOW SILL AND HEAD
1 1/2" = 1'-0"

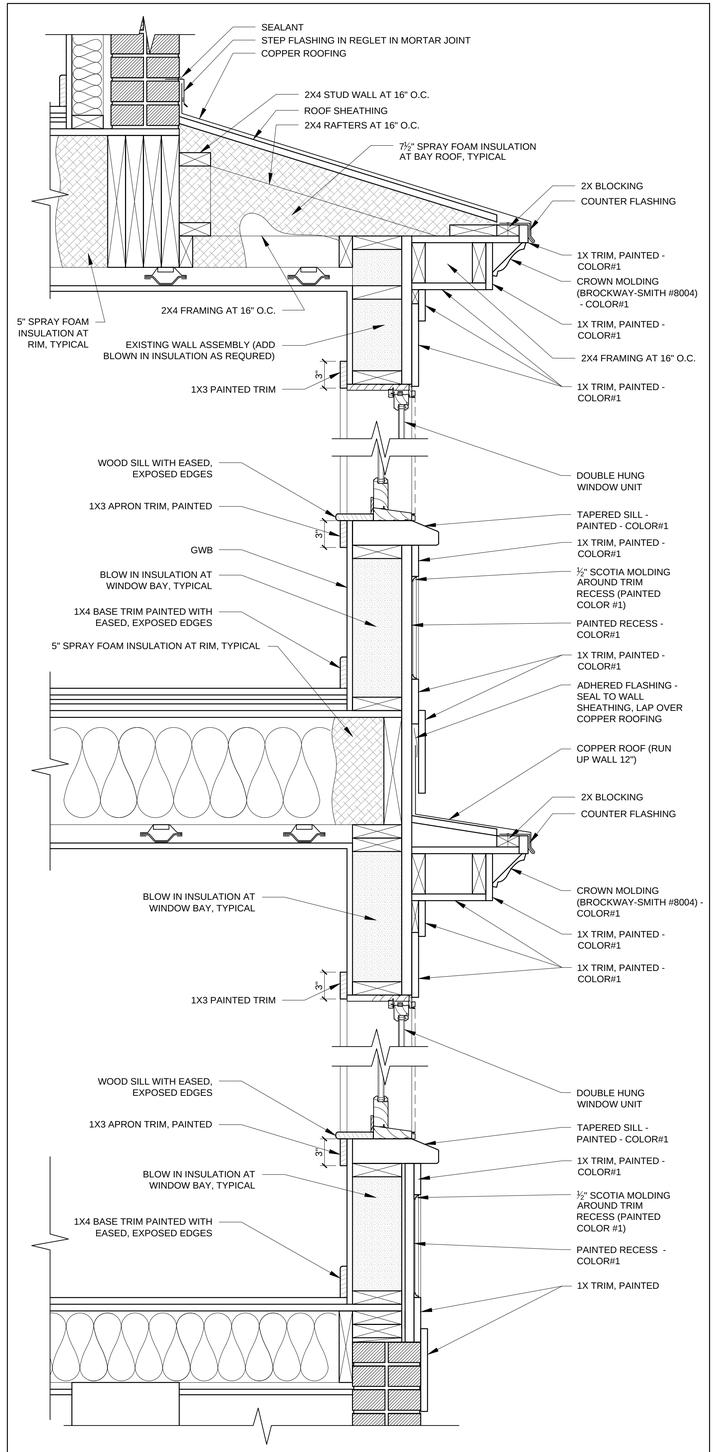

1 SECTION DETAIL AT PROJECTED BAY
1 1/2" = 1'-0"

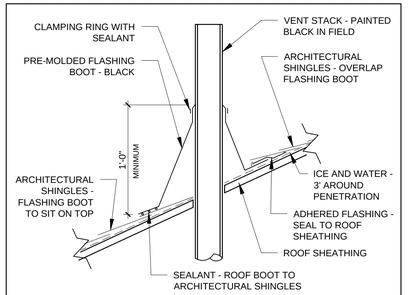

6 TYPICAL PIPE PENETRATION DETAIL
1 1/2" = 1'-0"

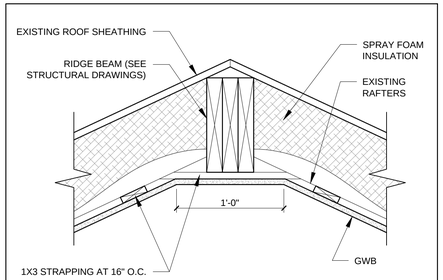

5 PLAN DETAIL AT TYPICAL WINDOW JAMB
1 1/2" = 1'-0"

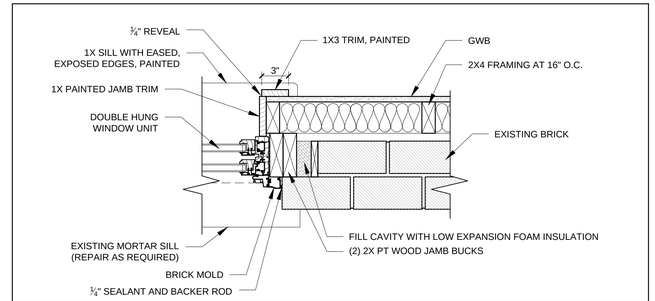

3 PLAN DETAIL AT TYPICAL WINDOW JAMB
1 1/2" = 1'-0"

REGISTERED ARCHITECT
RYAN J. SENATORE
No. 3322
STATE OF MAINE

© 2016 RYAN SENATORE ARCHITECTURE

RESIDENCES
107 INDIA STREET
PORTLAND, MAINE

RSA
RYAN SENATORE
ARCHITECTURE
565 CONGRESS STREET
PORTLAND, MAINE 04101
207-747-5159
senatorearchitecture.com

CONSULTANTS:

STRUCTURAL:
Structural Integrity
77 Oak Street
Portland, ME 04101
207-774-4614

REVISIONS:
1 REVISION #1 - 04/05/16

DATE:	FEBRUARY 05, 2016
PROJECT No.	
DRAWN BY:	RRT
CHECKED BY:	RJS
SCALE:	AS NOTED

SHEET TITLE:
DETAILS

A5-0