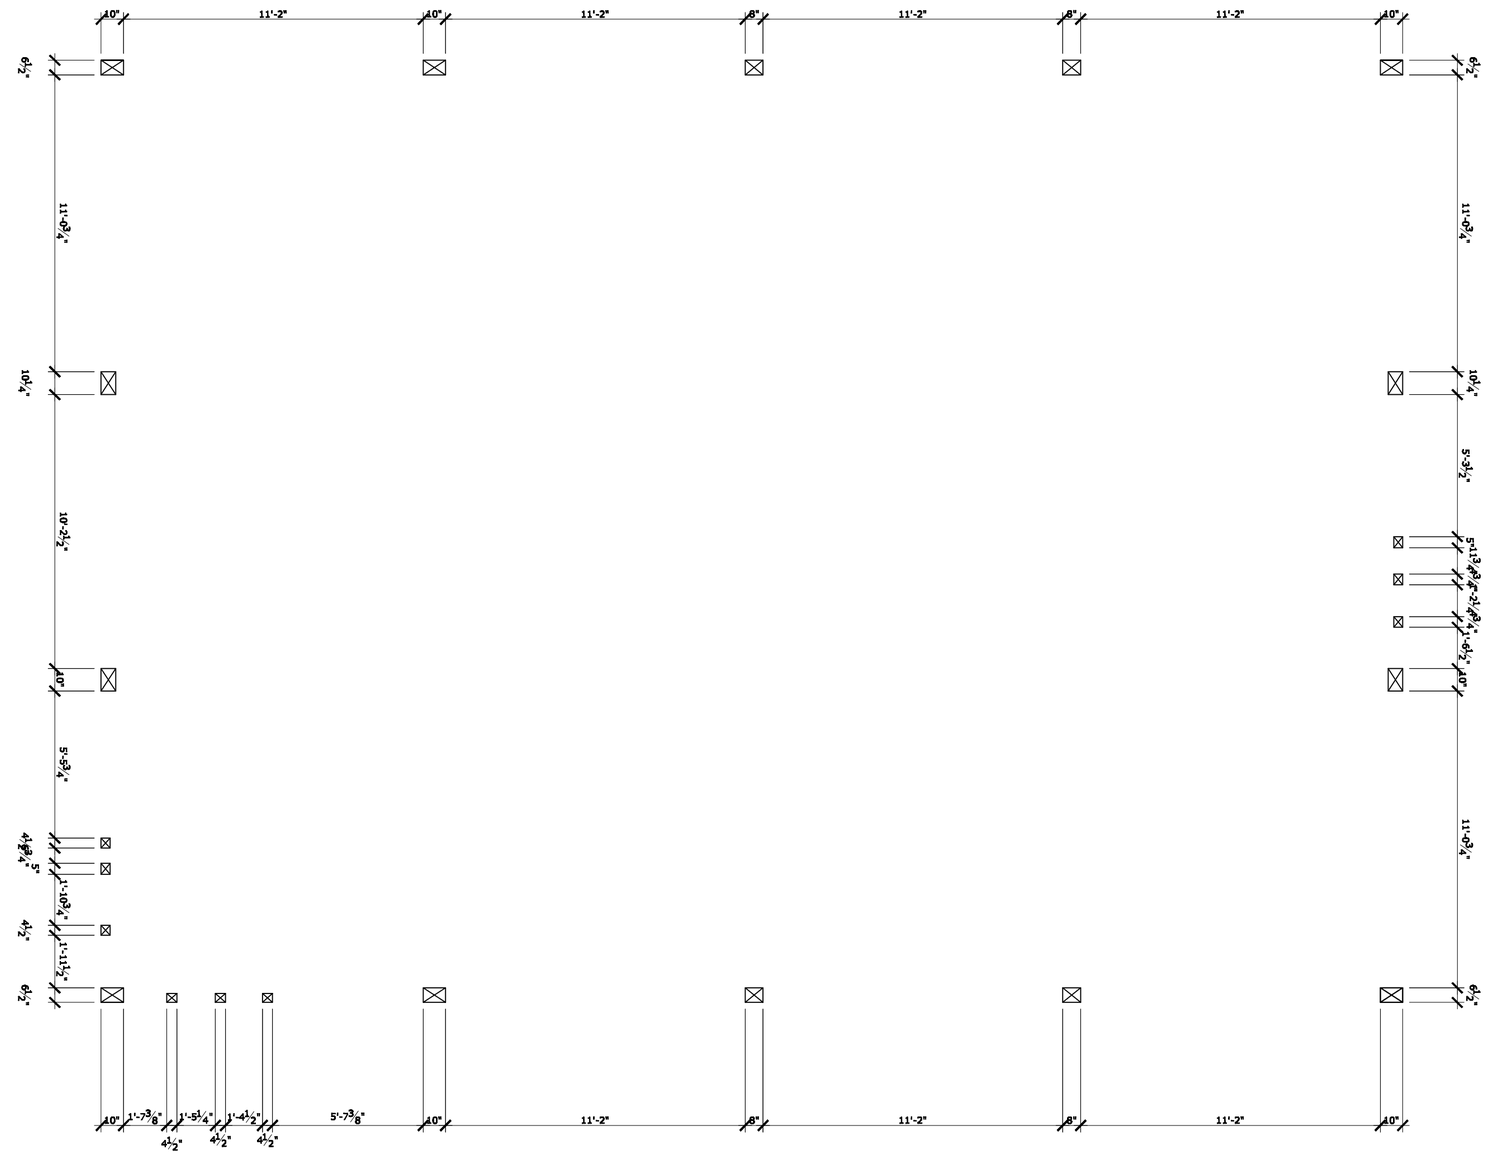

1 F0 FRAME PLAN (POSTS & STUDS)
SCALE: 1/4" = 1'-0"

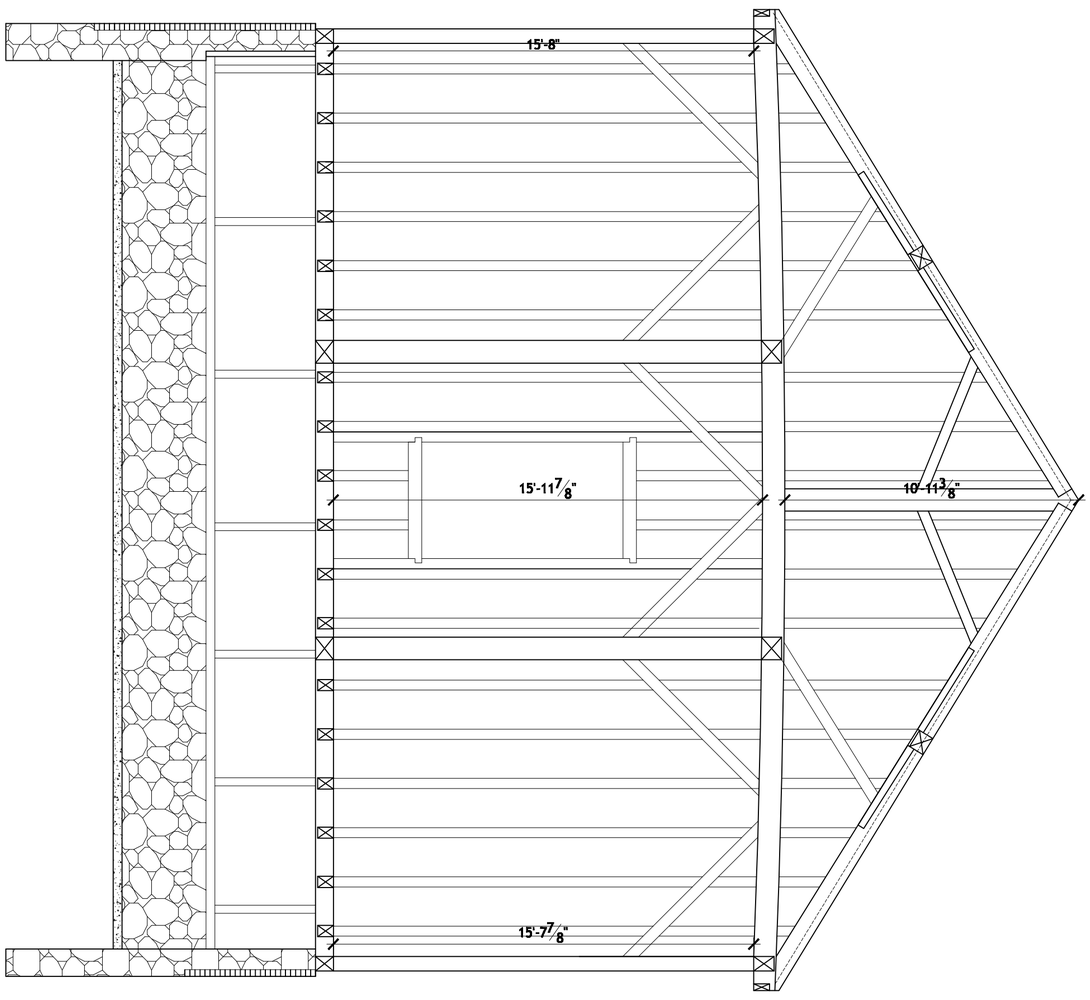

2 F0 FRAMING SECTION 1
SCALE: 1/4" = 1'-0"

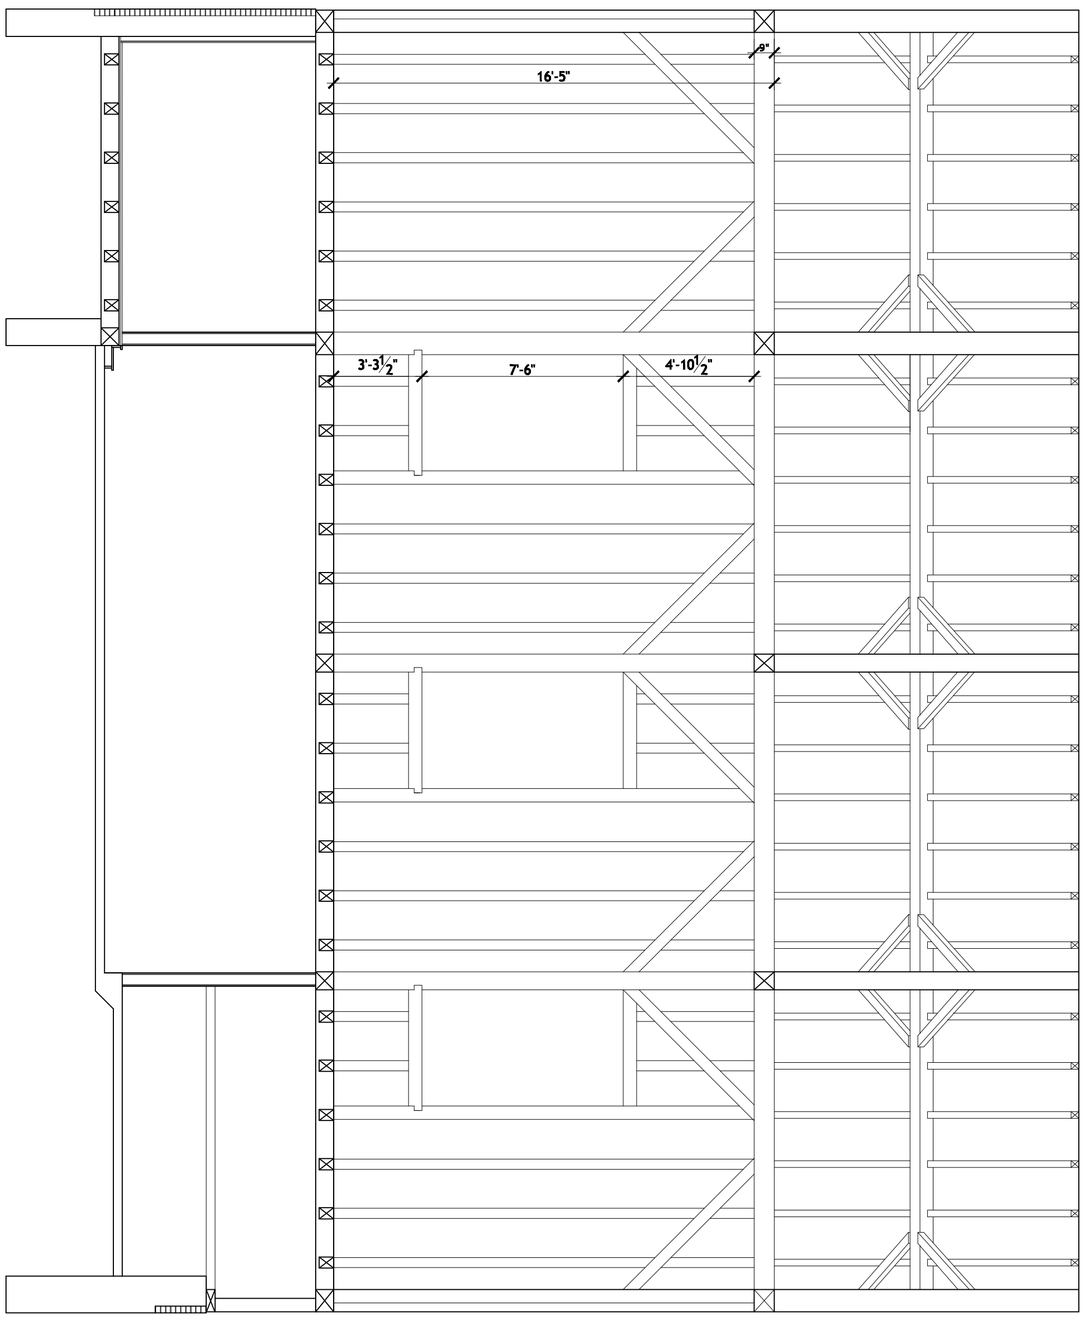

3 F0 FRAMING SECTION 2
SCALE: 1/4" = 1'-0"

DWG. NO. F0

DWG. TITLE: EXISTING. FRAMING

SCALE: 1/4"=1'-0" DATE: JUNE 13, 2008 DWN BY: ST

ABYSSINIAN MEETING HOUSE
RESTORATION
PORTLAND, ME

John A. James, Architect
P.O. Box 158
Ashley Falls, MA 01222

REVISIONS