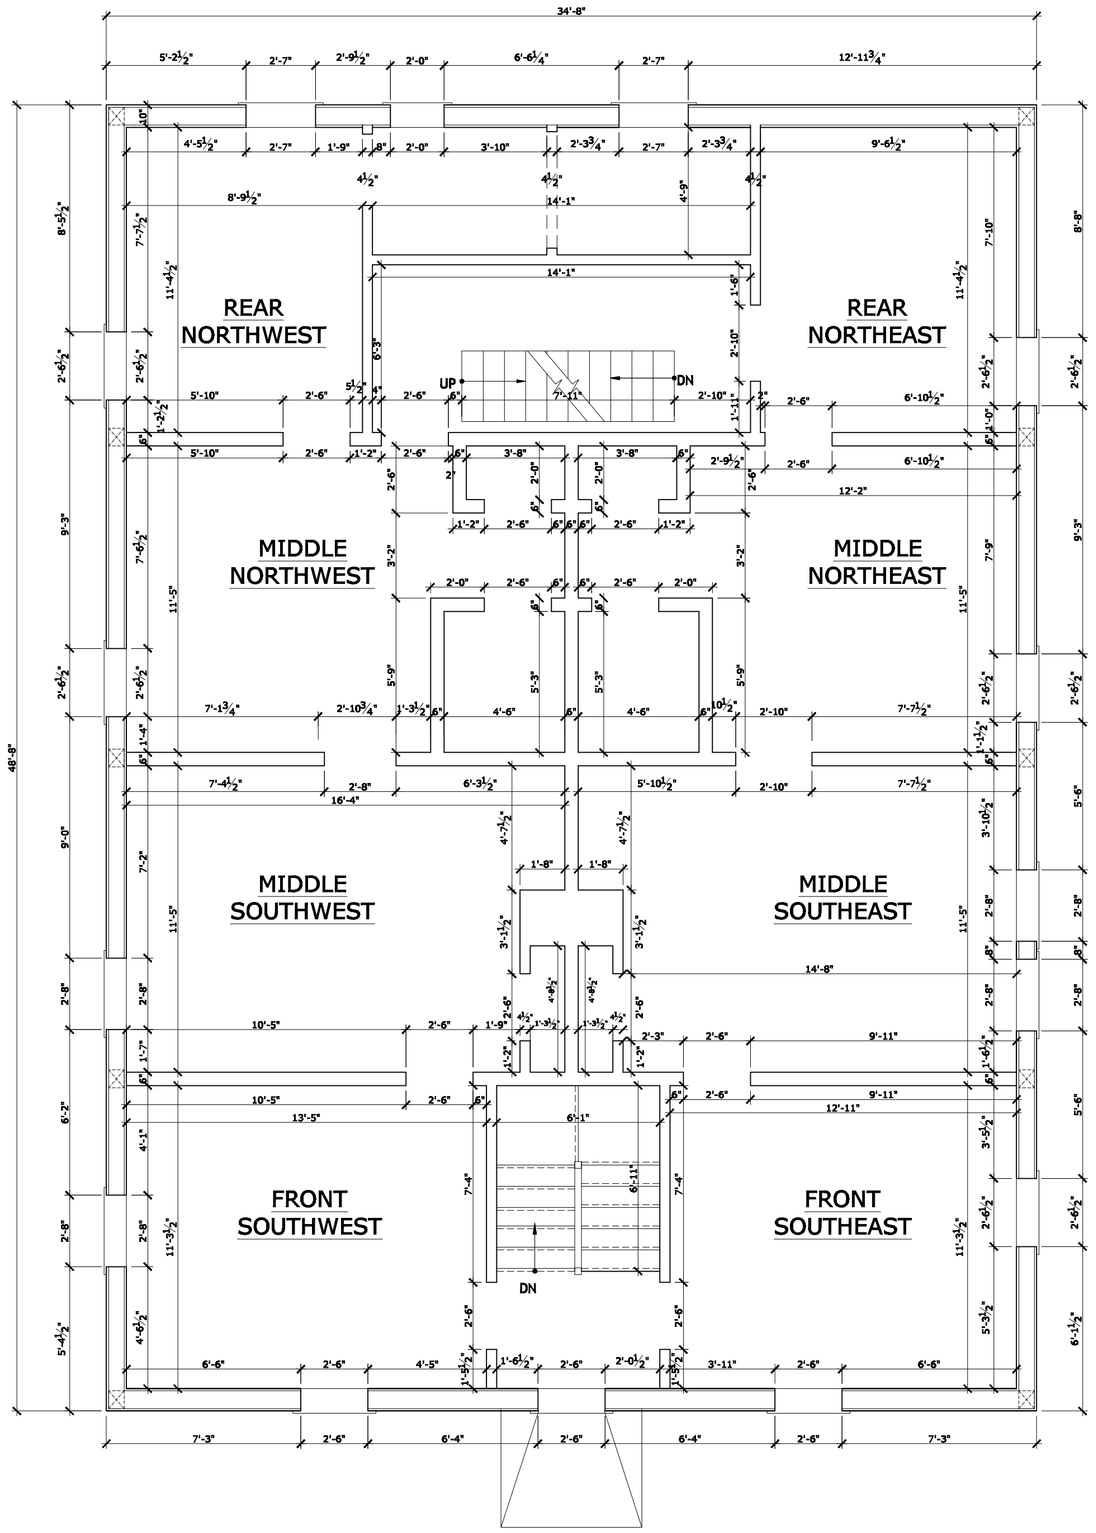

1 A2 EXISTING SECOND FLOOR PLAN
SCALE: 1/4" = 1'-0"

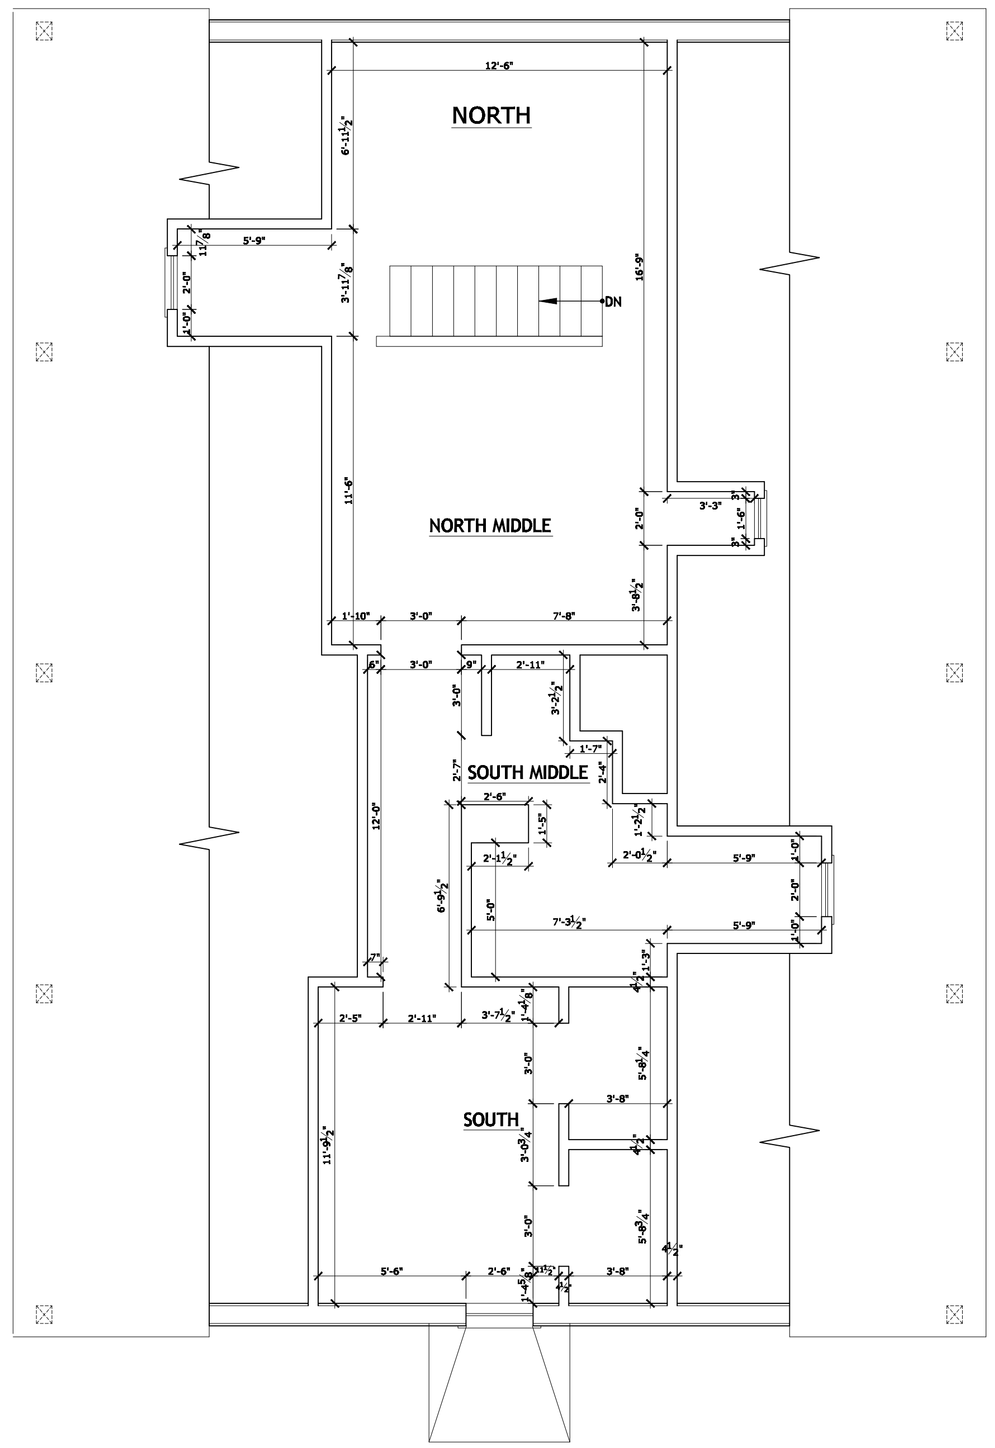

2 A2 EXISTING ATTIC PLAN
SCALE: 1/4" = 1'-0"

REVISIONS

John A. James, Architect
P.O. Box 158
Ashley Falls, MA 01222

ABYSSINIAN MEETING HOUSE
RESTORATION
PORTLAND, ME

DWG. TITLE
EXIST. SECOND & ATTIC FLOOR PLANS

SCALE: 1/4"=1'-0"
DATE: MAY 19, 2008
DWN BY: ST

DWG. NO.
A2