1
A9

BUILDING SECTION 1

SCALE: 1/4" = 1'-0"

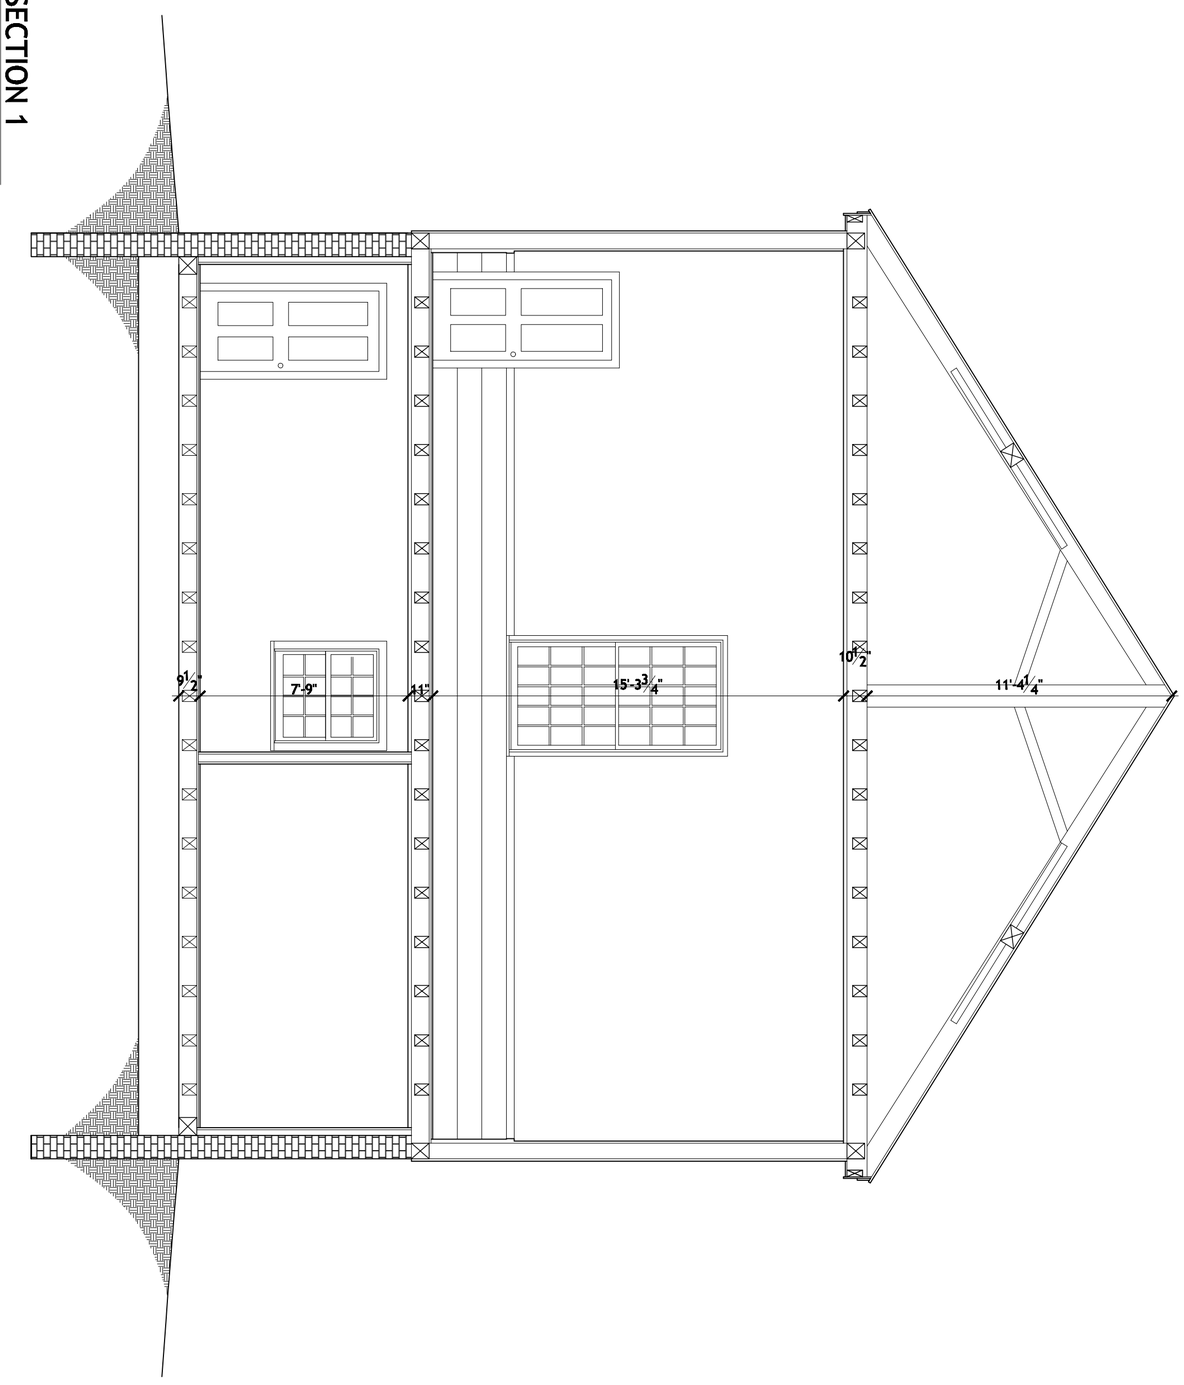

2
A9

BUILDING SECTION 2

SCALE: 1/4" = 1'-0"

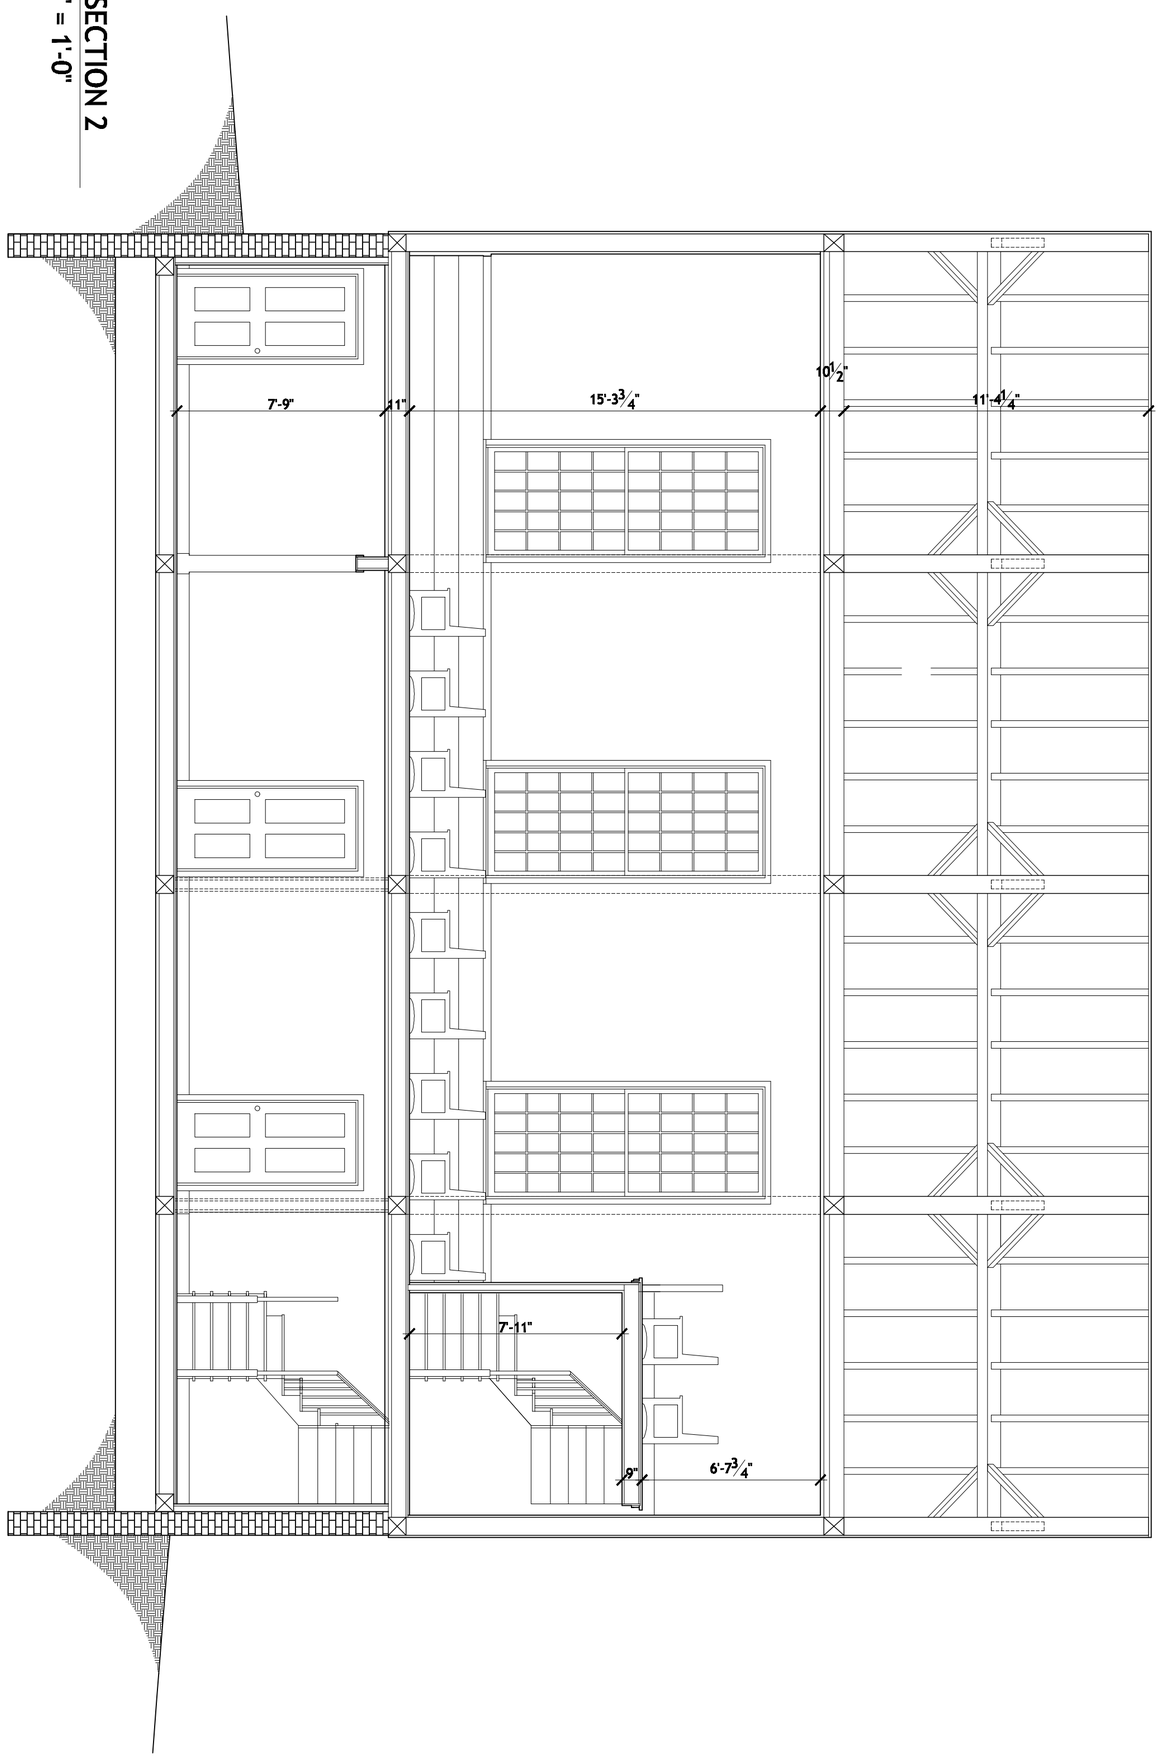

DWG. NO.	DWG. TITLE					
A9	BUILDING SECTIONS					
	SCALE:	DATE:	DWN BY:	ABYSSINIAN MEETING HOUSE RESTORATION PORTLAND, ME	John A. James, Architect P.O. Box 158 Ashley Falls, MA 01222	REVISIONS
	1/4"=1'-0"	MAY 19, 2008	ST			