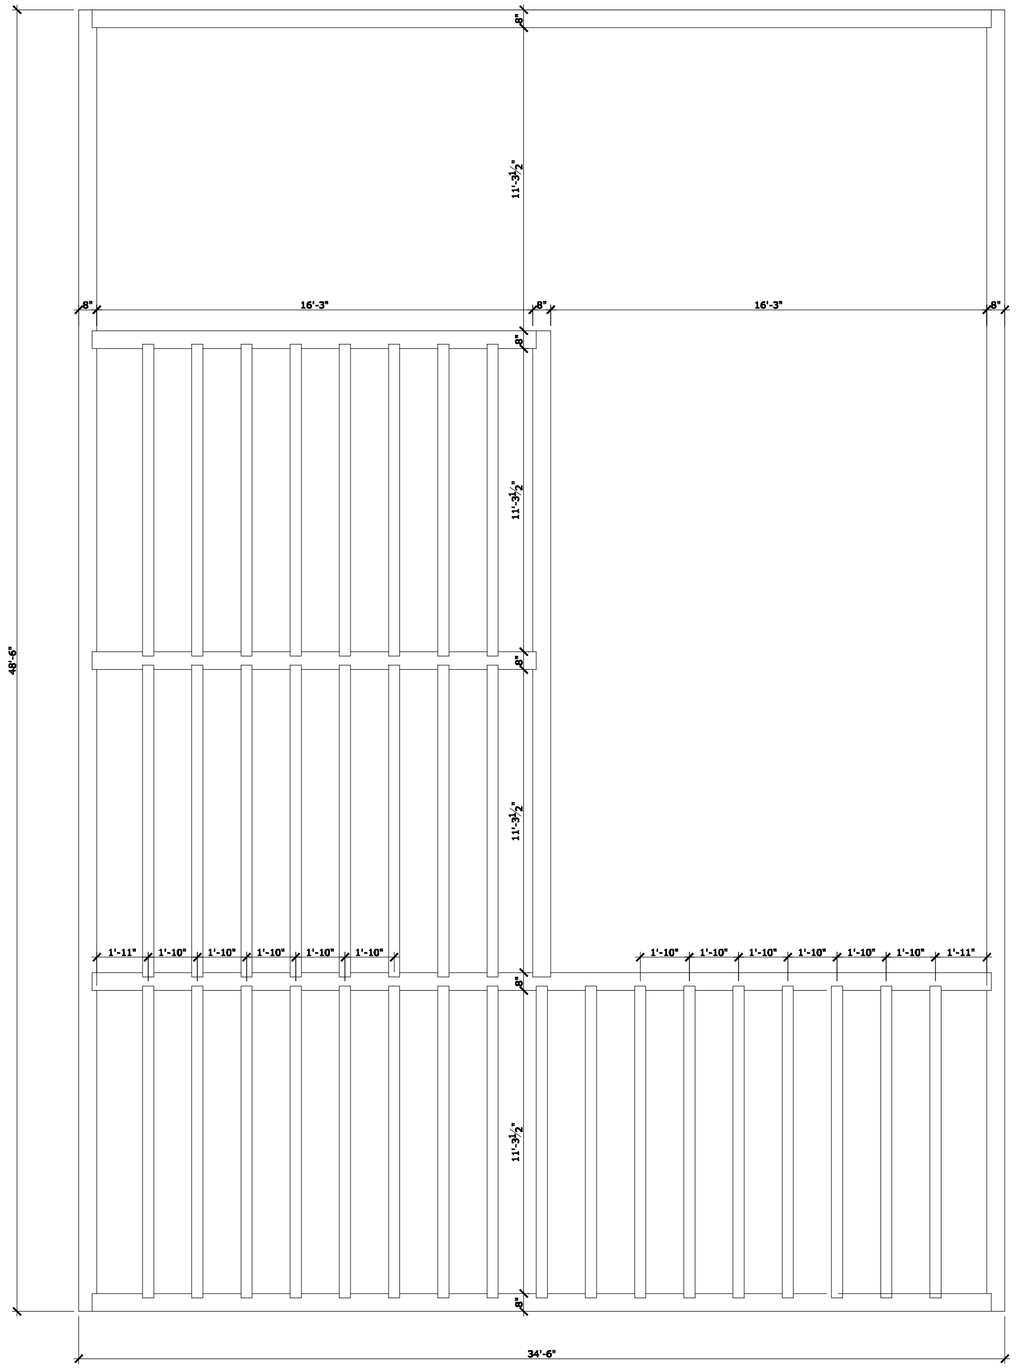

1	EXIST. GROUND FLOOR FRAMING PLAN
F1	SCALE: 1/4" = 1'-0"

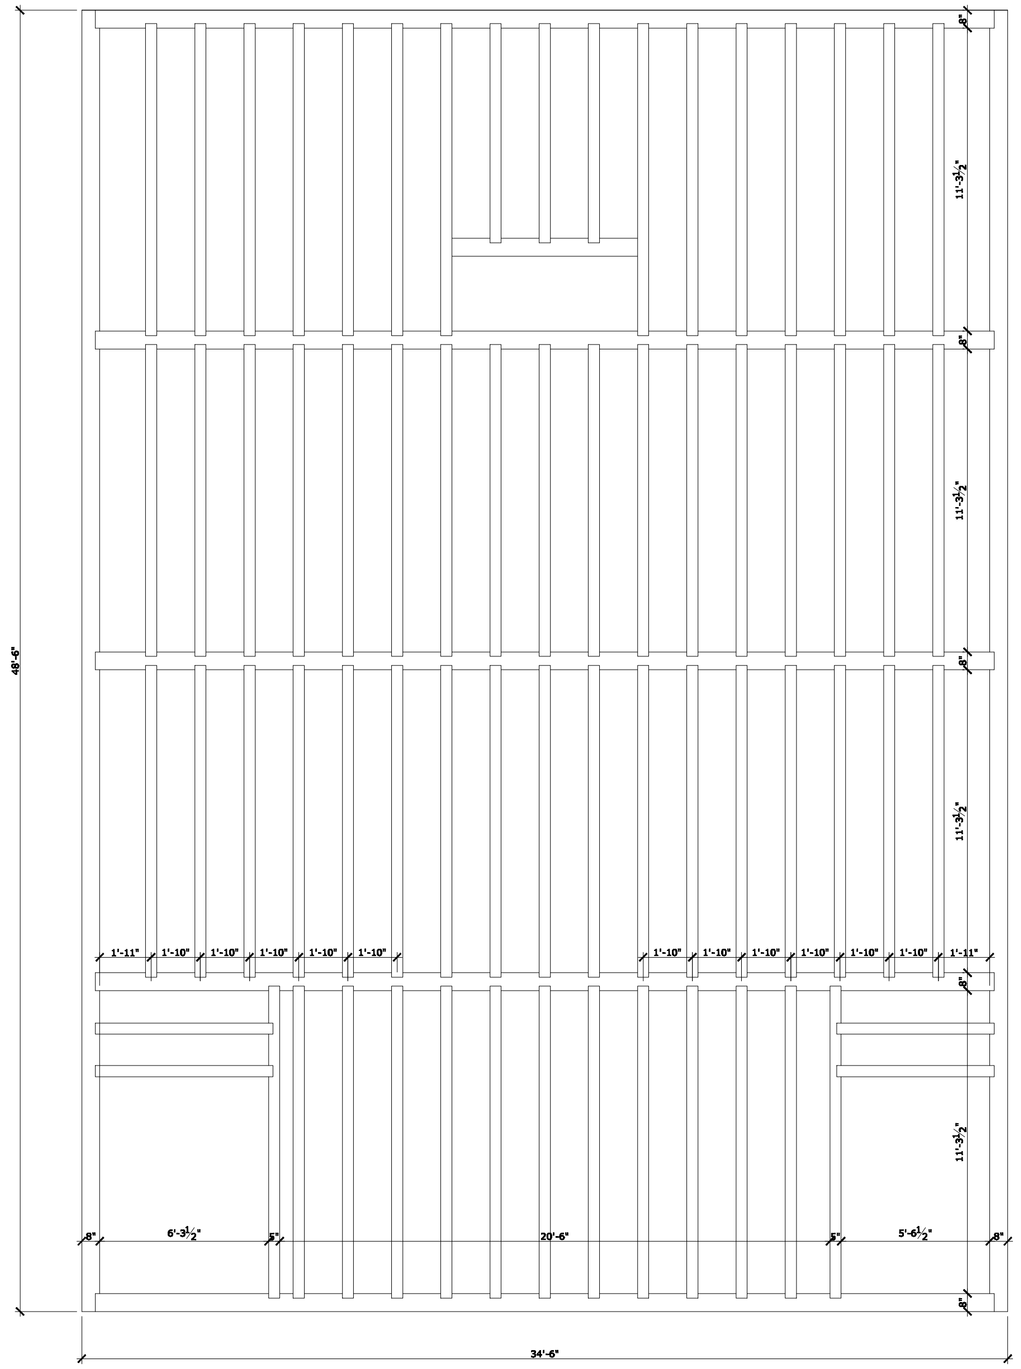

2	EXIST. FIRST FLOOR FRAMING PLAN
F1	SCALE: 1/4" = 1'-0"

REVISIONS
1

John A. James, Architect
P.O. Box 158
Ashley Falls, MA 01222

ABYSSINIAN MEETING HOUSE
RESTORATION
PORTLAND, ME

DWG. TITLE
EXISTING. FRAMING PLANS

SCALE: 1/4"=1'-0"

DATE: MAY 19, 2008

DWN BY: ST

DWG. NO. F1