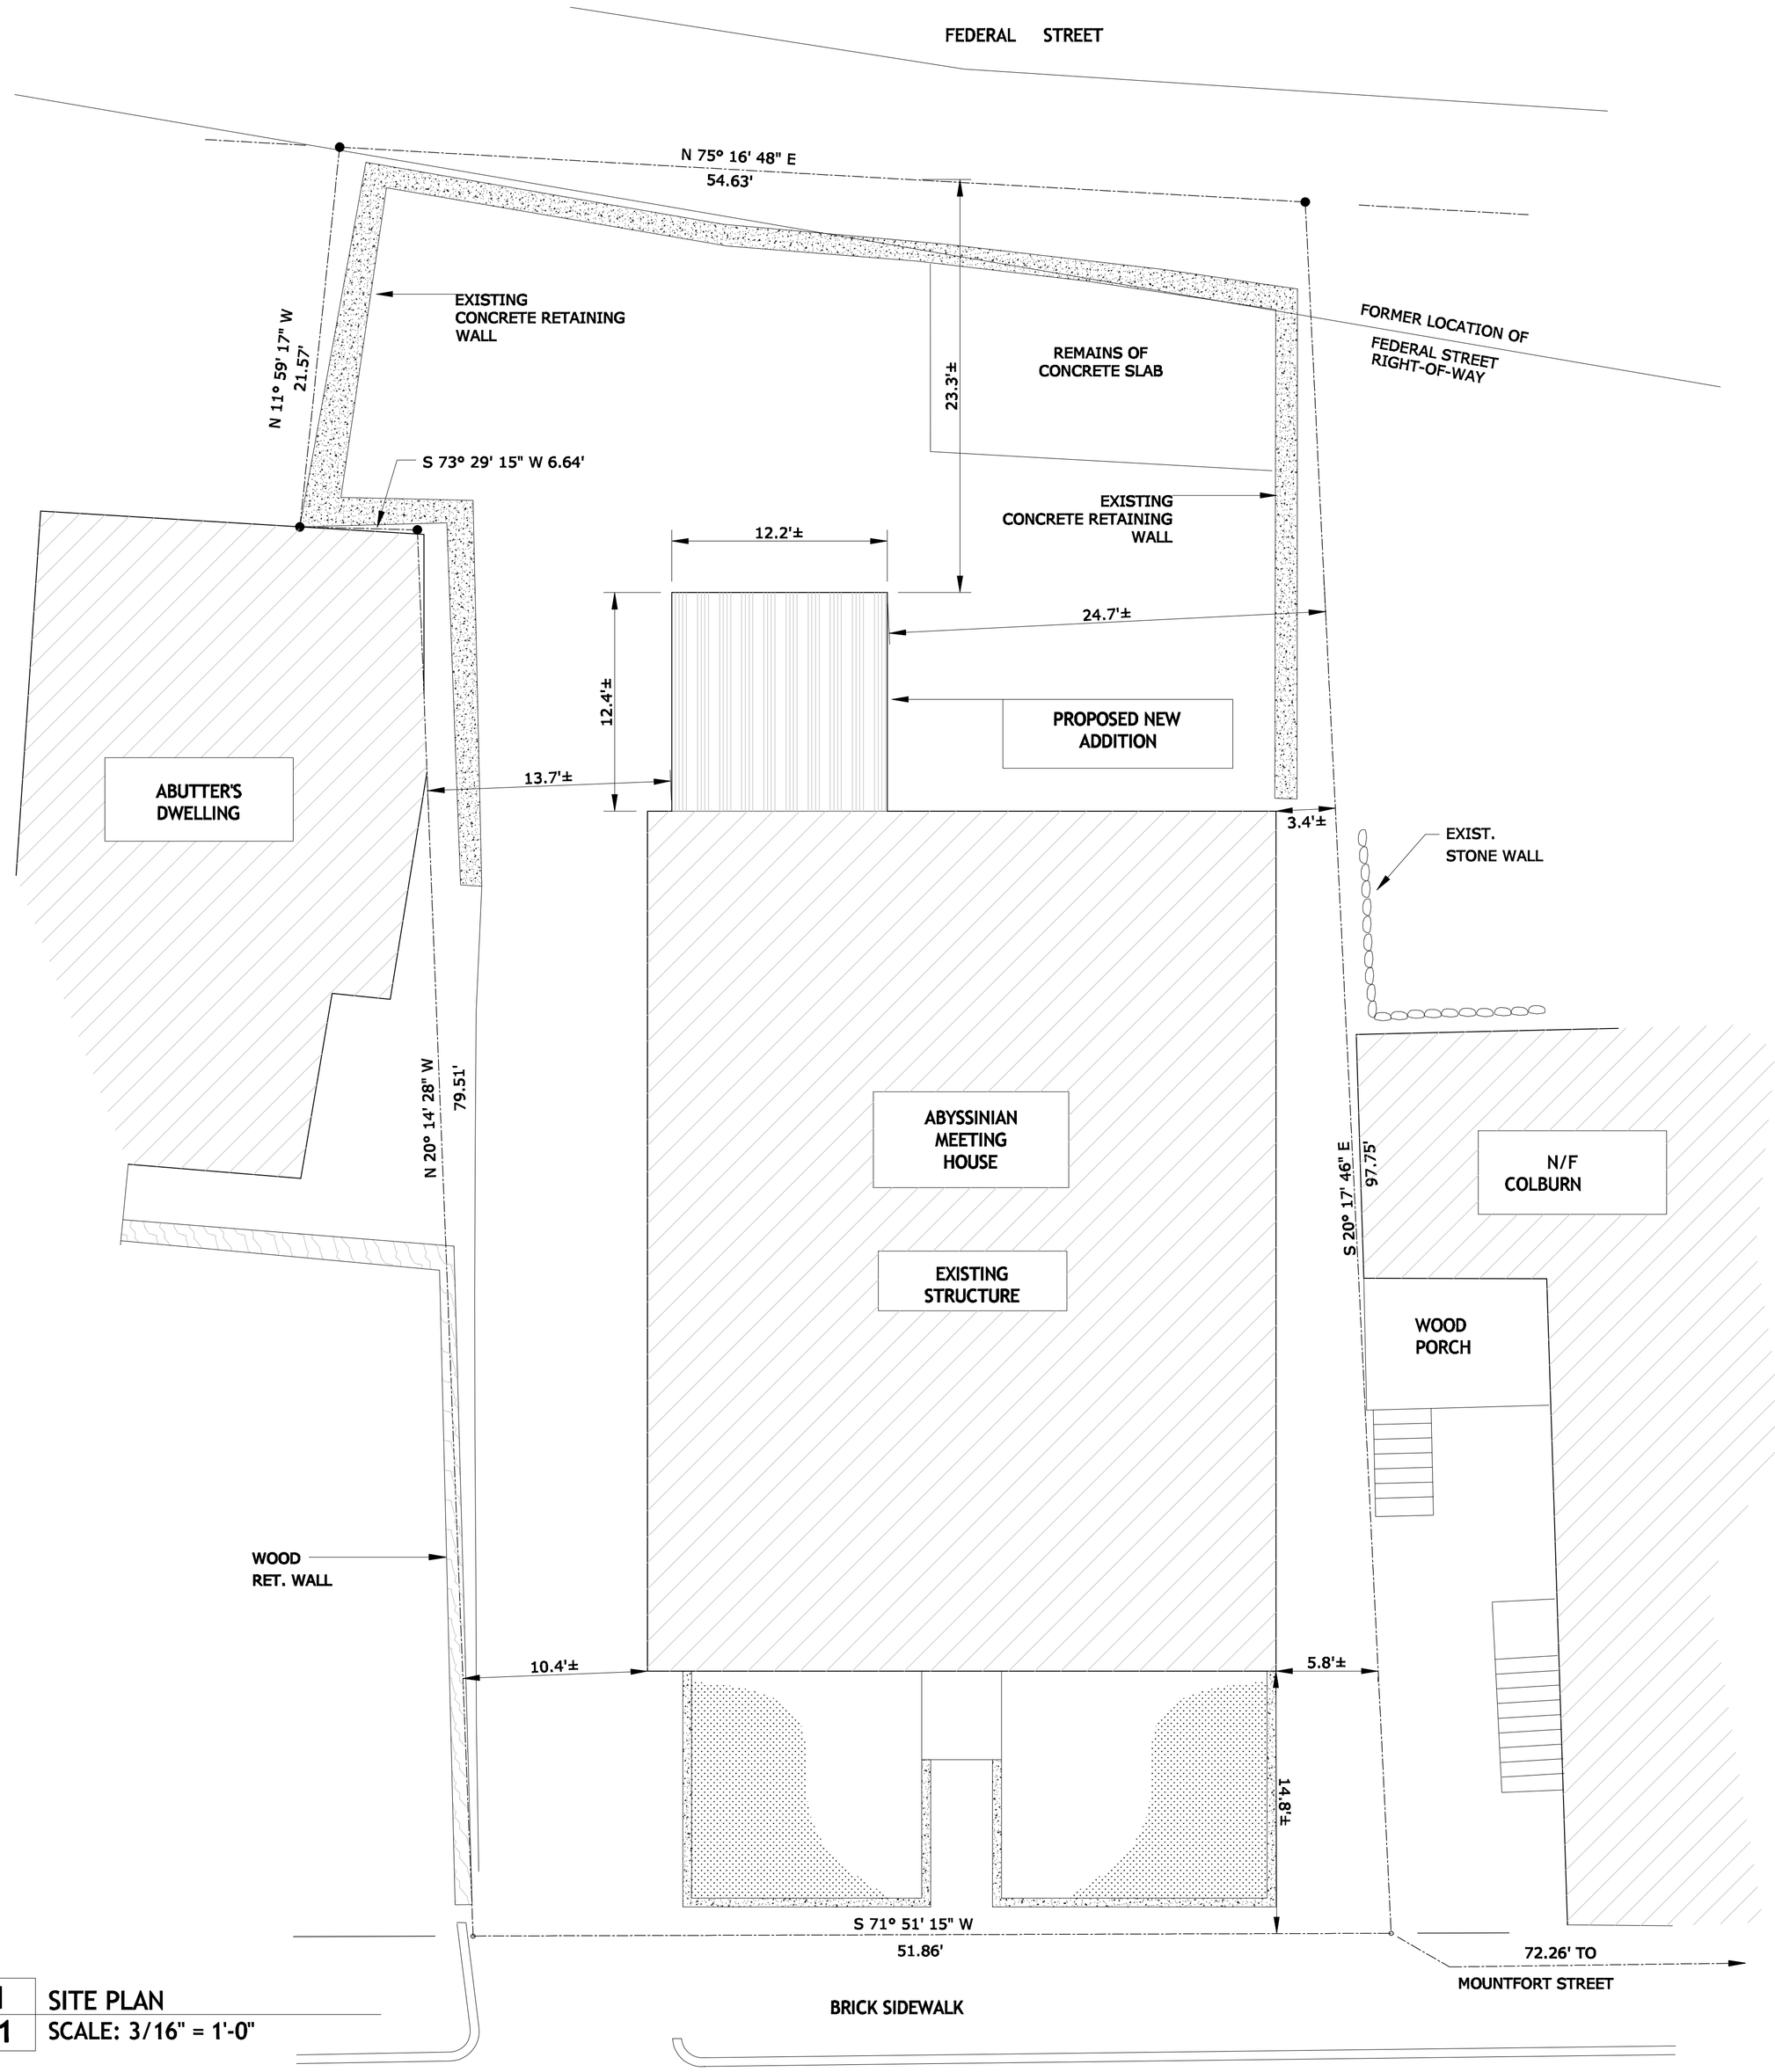

1 S1 SITE PLAN
SCALE: 3/16" = 1'-0"

REVISIONS

John A. James, Architect
P.O. Box 158
Ashley Falls, MA 01222

ABYSSINIAN MEETING HOUSE
RESTORATION
PORTLAND, ME

DWG. TITLE: SITE PLAN
SCALE: 3/16"=1'-0"
DATE: MAY 19 , 2008
DWN BY: ST

DWG. NO. S1