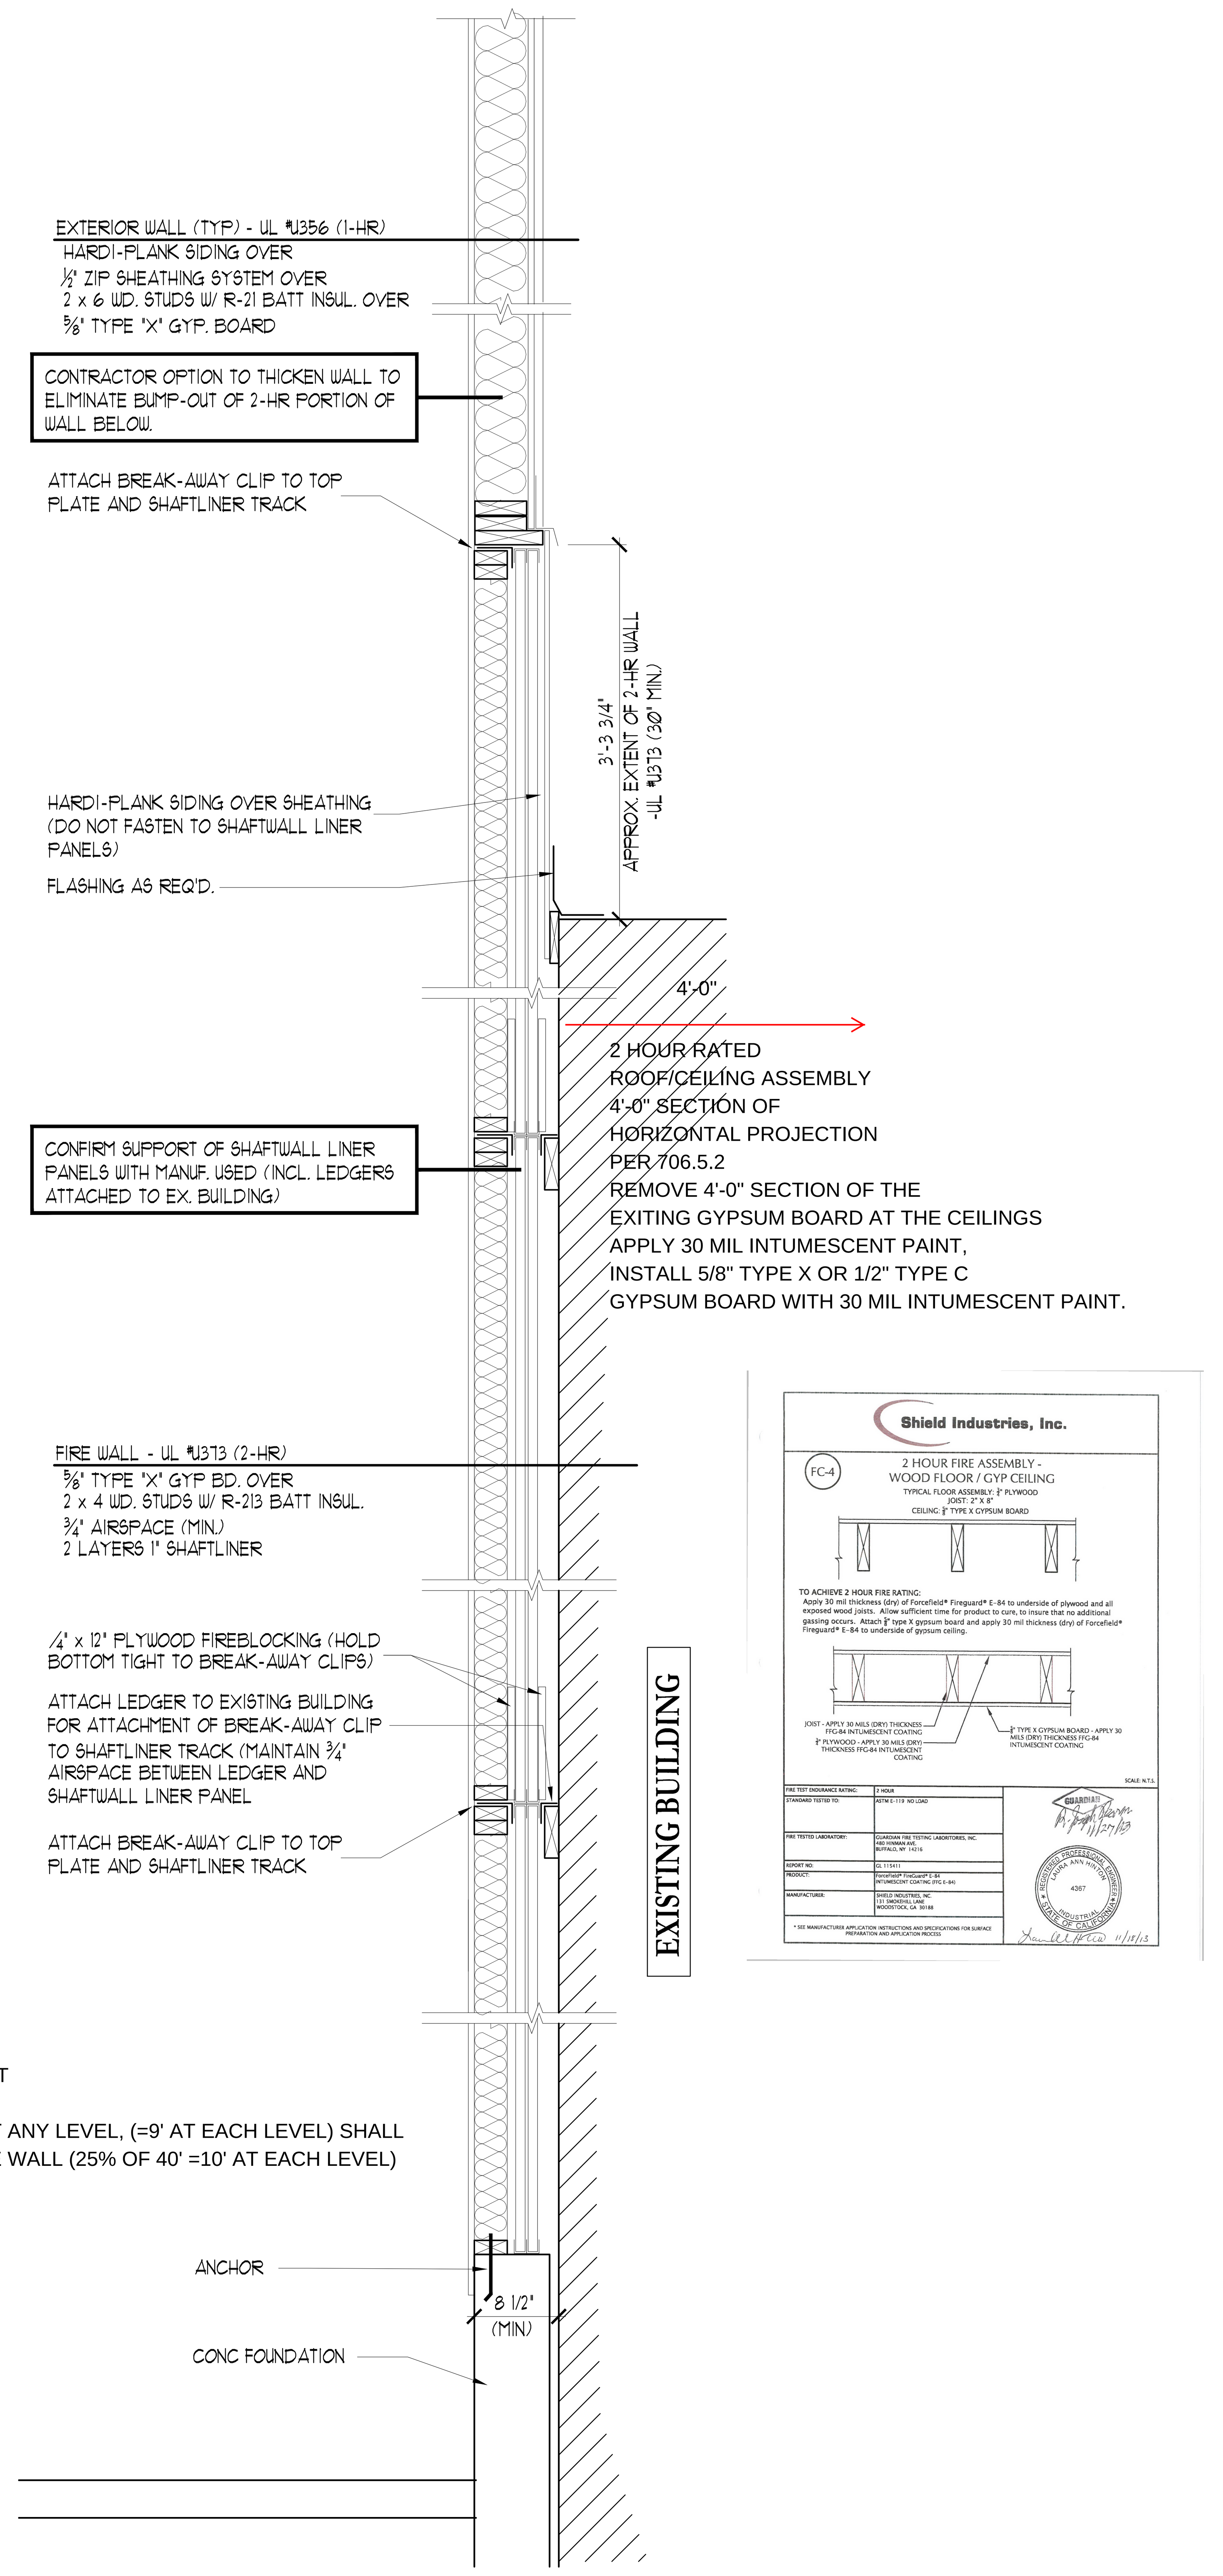

706.8 OPENINGS
OPENING THROUGH FIRE WALL SHALL NOT
EXCEED 156 SF (109.92 SF PROVIDED)
THE AGGREGATED WIDTH OF OPENING AT ANY LEVEL, (=9' AT EACH LEVEL) SHALL
NOT EXCEED 25% OF THE LENGTH OF THE WALL (25% OF 40' =10' AT EACH LEVEL)

B **WALL SECTION** Wall Type W-01 (sheet A4.1)

0 1'-0" SCALE: 1" = 1'-0"

ISSUE DATE **1/9/15** SHEET SCALE	DRAWN BY **LRC** SHEET TITLE **SECTION**	**PERMITTING DOCUMENTS**	REVISIONS 1 - 3/29/16; 2 - 7/11/16; 3 -; 4 -; 5 -	PROJECT NO. **2016** PROJECT NAME **49 HANCOCK STREET PORTLAND, MAINE**

LICENSED ARCHITECT HIROKO LINDSEY No. 3896 STATE OF MAINE

Sunny Time Solar
PO Box 15372
Portland, ME
04112
207.522.4345
livchase@yahoo.com

A 3.2