FIRST FLOOR PLAN
1/8" = 1'-0"

THIRD FLOOR PLAN
1/8" = 1'-0"

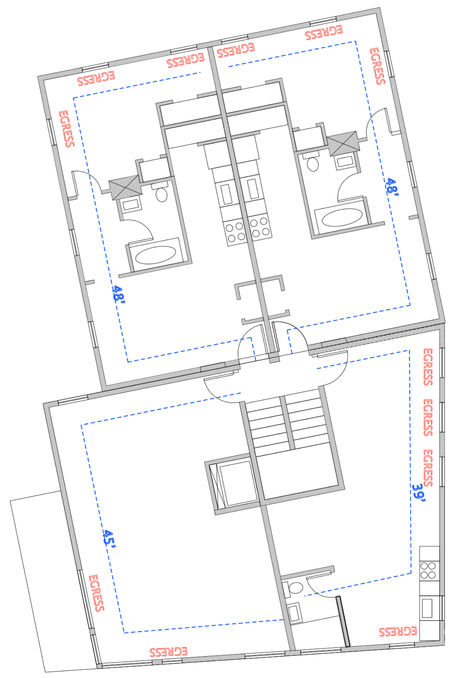

SECOND FLOOR PLAN
1/8" = 1'-0"

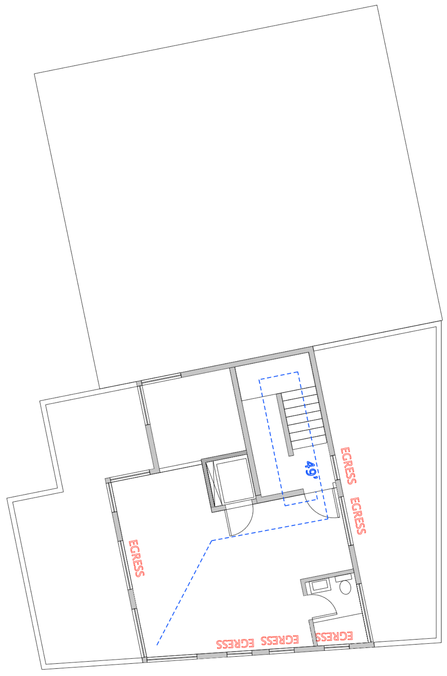

MEZZANINE FLOOR PLAN
1/8" = 1'-0"

1.1 LS

ISSUE DATE 1/9/15
SHEET SCALE 1/8"=1'-0"

DRAWN BY LRC
SHEET TITLE **Life Safety**

PERMITTING DOCUMENTS

REVISIONS
1| -3/29/16
2| - 7/11/16
3| - 9/2/16
4| -
5| -

PROJECT NO. 2016
PROJECT NAME **49 HANCOCK STREET PORTLAND, MAINE**

LICENSED ARCHITECT STATE OF MAINE LIVINGSTON No. 3886

Sunny Time Solar
PO Box 15372
Portland, ME
04112
207.522.4345
livchase@yahoo.com