IF THIS SHEET IS NOT 24 X 36 IT IS A REDUCED SCALE PRINT - SCALE ACCORDINGLY

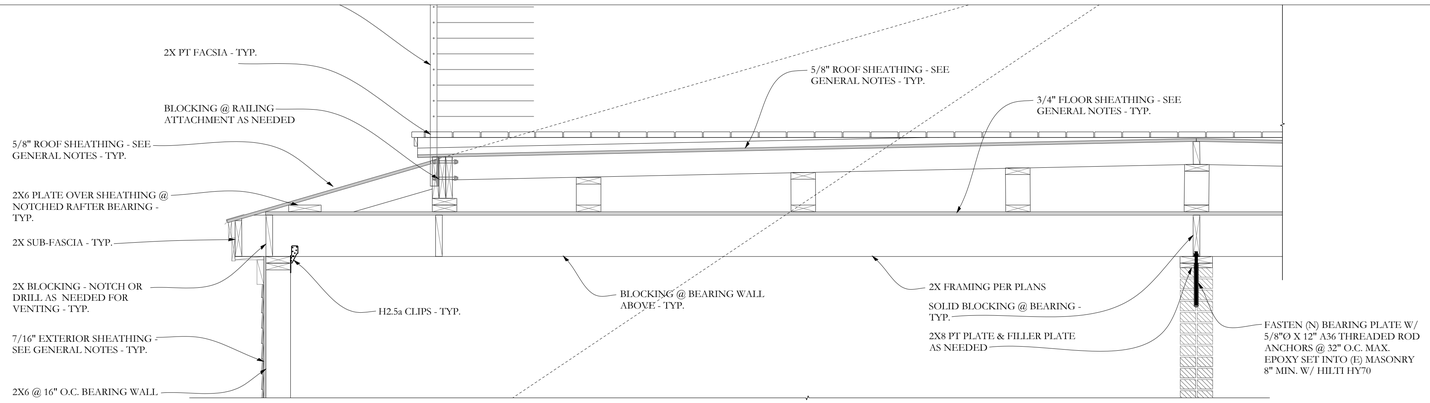

SECTION B/S2.1 3/4"=1'-0

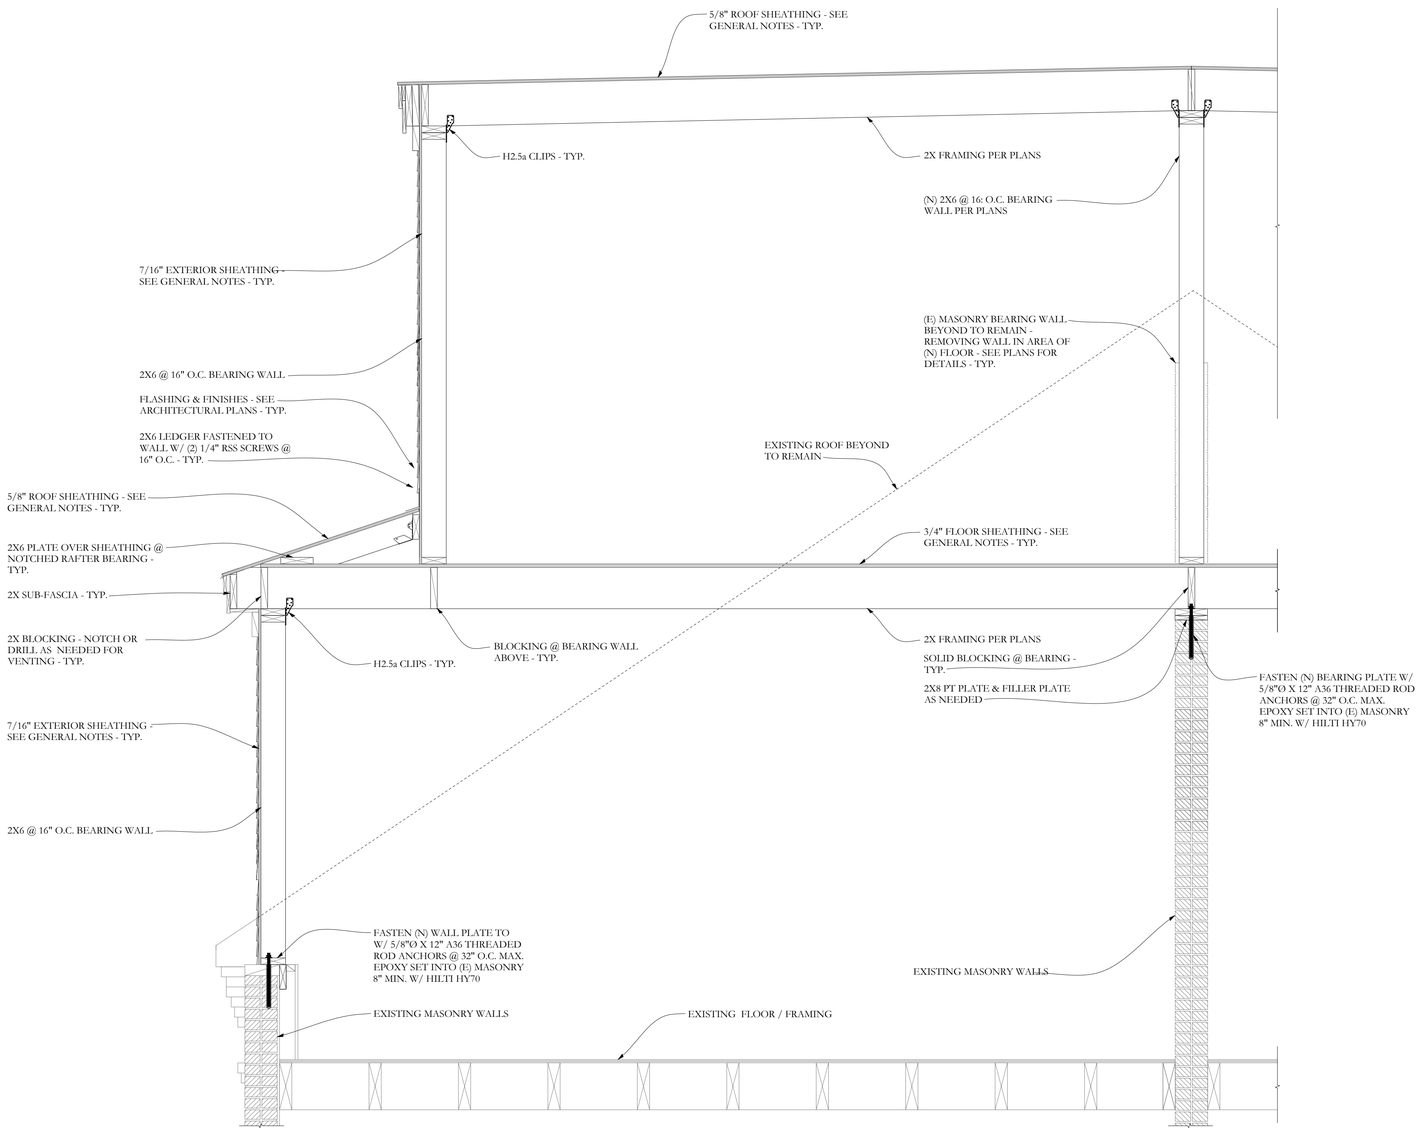

PORT ▪ CITY ARCHITECTURE

65 NEWBURY STREET
PORTLAND, ME 04101
207.761.9000
info@portcityarch.com
WWW.PORTCITYARCH.COM

CONSULTANTS

Structural Integrity Consulting Engineers, Inc.
77 Oak Street
Portland, Maine 04101
(207) 774-4614
contact: Aaron C. Jones
aaron@structuralinteg.com

REVISIONS

No.	Date	Description

45-47 Hancock St.
Portland, ME
Renovation

Project Number	16007
Date	March 21, 2017
Drawn by	MKL
Checked by	

Sheet Name
SECTIONS

S2.1

Structural Integrity Consulting Engineers, Inc.
77 Oak Street
Portland, ME, 04101
p. 207-774-4614
f. 866-793-7835
www.structuralinteg.com

BUILD WITH CONFIDENCE

© 2016 Structural Integrity Consulting Engineers, Inc.

#16-0144

COPYRIGHT: Reuse or reproduction of the contents of this document is not permitted without written permission of PORT CITY ARCHITECTURE PA