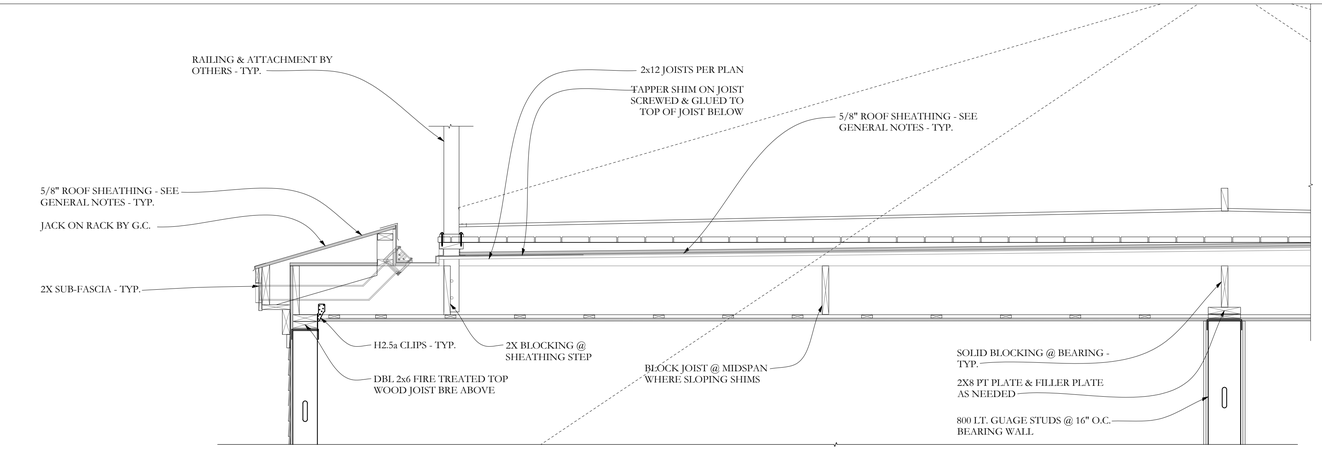

SECTION B/S2.1 3/4"=1'-0

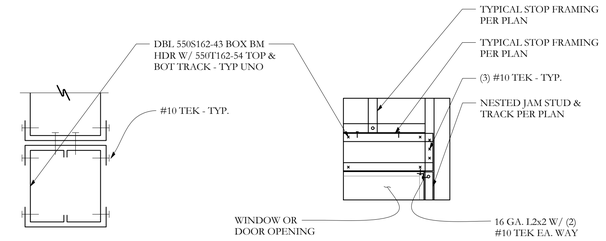

SECTION C/S2.1 1 1/2"=1'-0

SECTION D/S2.1 1 1/2"=1'-0

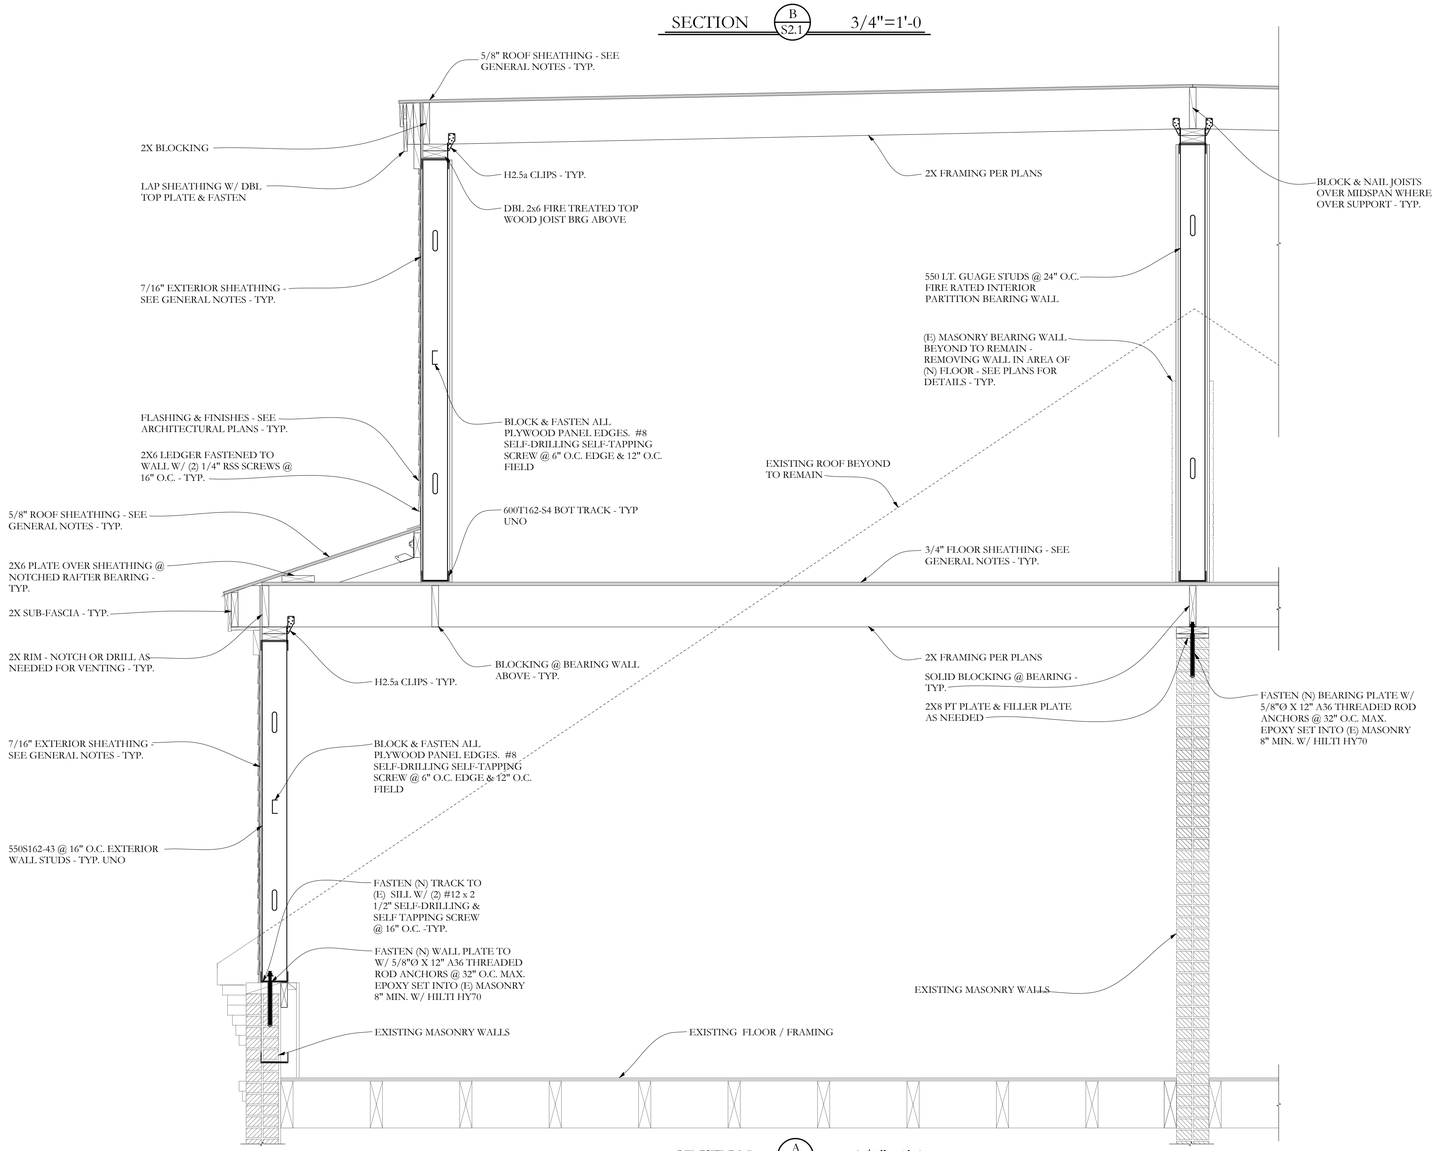

SECTION A/S2.1 3/4"=1'-0

IF THIS SHEET IS NOT 24 X 36 IT IS A REDUCED SCALE PRINT - SCALE ACCORDINGLY

SCALE 1"=1' 3/4"=1' 1/2"=1' 1'=1' 1/4"=1' 1/8"=1' 1/16"=1'

PORT ▪ CITY ARCHITECTURE

65 NEWBURY STREET
PORTLAND, ME 04101
207.761.9000
info@portcityarch.com
WWW.PORTCITYARCH.COM

CONSULTANTS

Structural Integrity Consulting Engineers, Inc.
77 Oak Street
Portland, Maine 04101
(207) 774-4614
contact: Aaron C. Jones
aaron@structuralinteg.com

REVISIONS

No.	Date	Description

45-47 Hancock St.
Portland, ME
Renovation

Project Number	16007
Date	July 12, 2017
Drawn by	BDO
Checked by	MKL

Sheet Name
SECTIONS

S2.1

Structural Integrity Consulting Engineers, Inc.
77 Oak Street
Portland, ME, 04101
p: 207-774-4644
f: 866-793-7835
www.structuralinteg.com
BUILD WITH CONFIDENCE

© 2016 Structural Integrity Consulting Engineers, Inc.

STATE OF MAINE
AARON C. JONES
No. 10968
LICENSED
PROFESSIONAL ENGINEER

#16-0144

COPYRIGHT: Reuse or reproduction of the contents of this document is not permitted without written permission of PORT CITY ARCHITECTURE PA