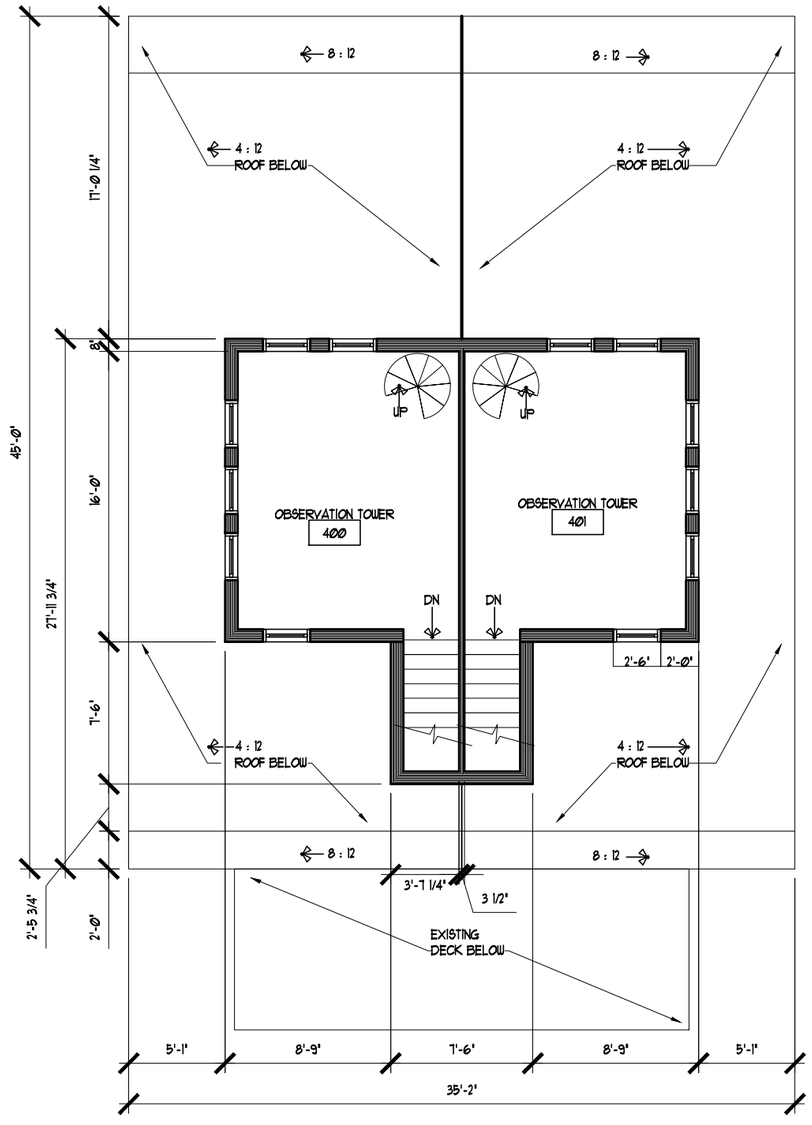

3 OBSERVATION TOWER

Ø 4'-Ø' SCALE: 1/8" = 1'-Ø"

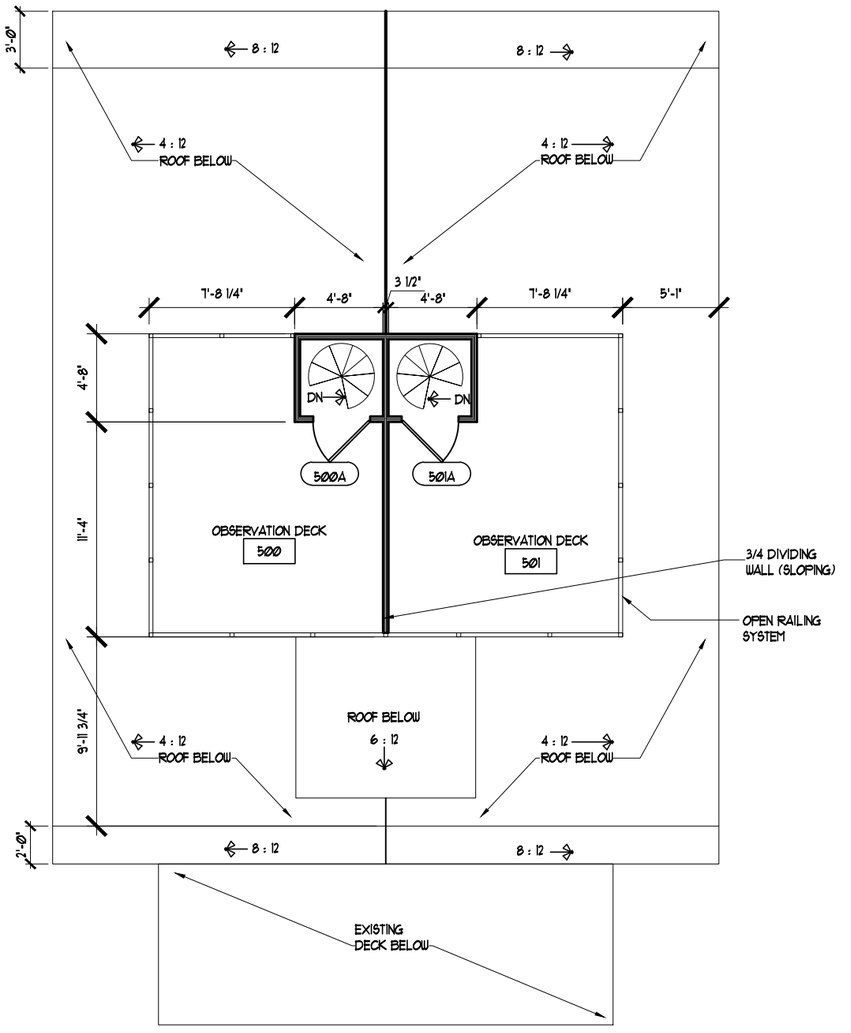

4 OBSERVATION DECK

Ø 4'-Ø' SCALE: 1/8" = 1'-Ø"

65 NEWBURY STREET
PORTLAND, ME 04101
207.761.9000
info@portcityarch.com
WWW.PORTCITYARCH.COM

REGISTERED ARCHITECT
ANDREW C. HYLAND #2037
STATE OF MAINE

PERMIT SET

REVISIONS

No.	Description	Date
-	-	-

45-47 HANCOCK STREET
PORTLAND, MAINE
RENOVATION

Project Number	16007
Date	June 27, 2016
Drawn by	RS
Checked by	LAS
Scale	AS NOTED

A1.2