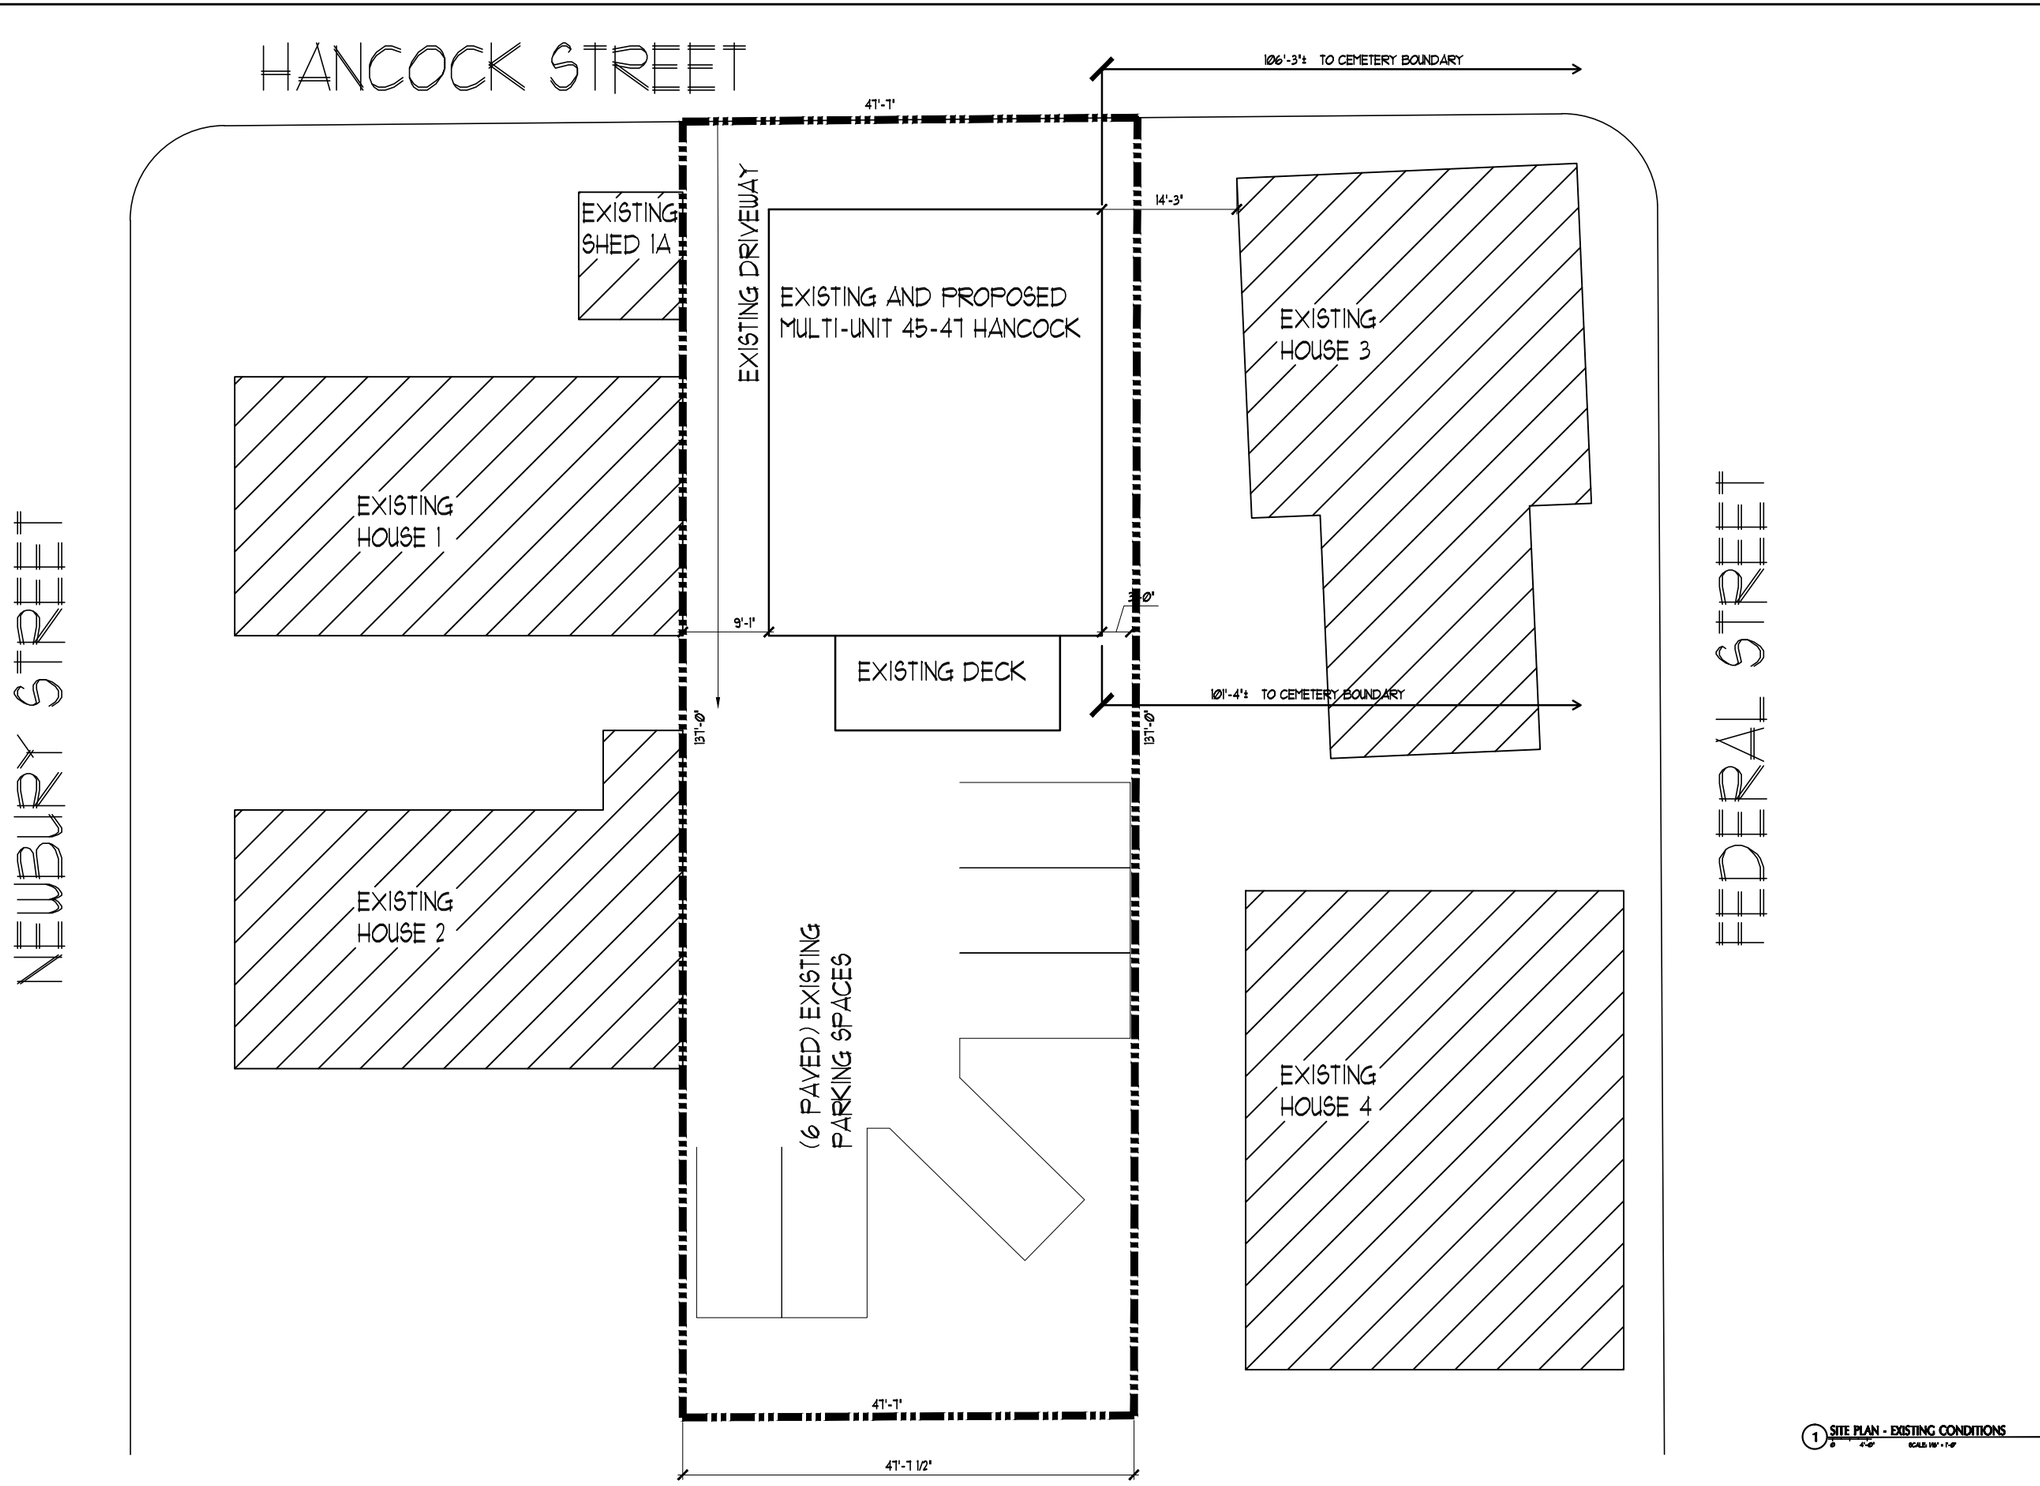

1 SITE PLAN - EXISTING CONDITIONS
SCALE: 1/16" = 1'-0"

65 NEWBURY STREET
PORTLAND, ME 04101
207.761.9000
info@portcityarch.com
WWW.PORTCITYARCH.COM

REGISTERED ARCHITECT
ANDREW C. HYLAND #2037
STATE OF MAINE

PERMIT SET

REVISIONS

No.	Description	Date
-	-	-

45-47 HANCOCK STREET
PORTLAND, MAINE
RENOVATION

EXISTING SITE PLAN

Project Number	16007
Date	June 27, 2016
Drawn by	RS
Checked by	LAS
Scale	AS NOTED

C1.0