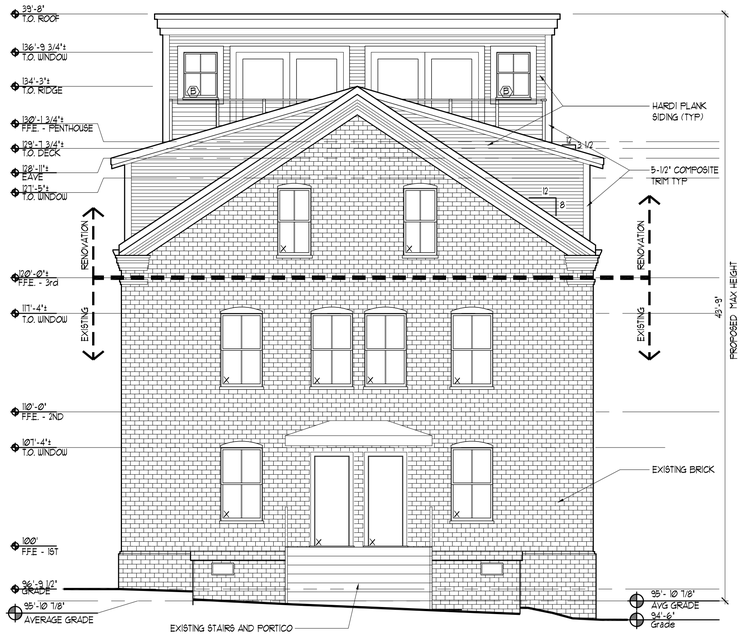

1 FRONT ELEVATION

0 6'-0" SCALE: 3/16" = 1'-0"

2 SIDE ELEVATION

0 6'-0" SCALE: 3/16" = 1'-0"

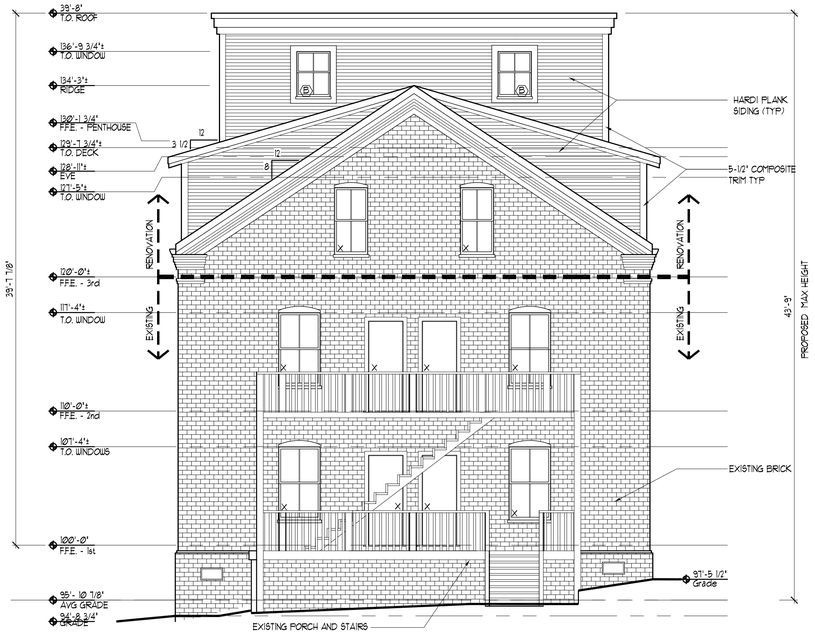

3 REAR ELEVATION

0 6'-0" SCALE: 3/16" = 1'-0"

4 SIDE ELEVATION

0 6'-0" SCALE: 3/16" = 1'-0"

PORT ▪ CITY ARCHITECTURE
65 NEWBURY STREET
PORTLAND, ME 04101
207.761.9000

REGISTERED ARCHITECT
ANDREW C. HYLAND
#2037
STATE OF MAINE

Consultants:

NOT FOR CONSTRUCTION

PERMIT SET

Residence Remodel

Catamount Properties

45-47 Hancock St.
Portland, ME
04101

#	DATE	DESCRIPTION
-	-	-

Date Issued November 29, 2016
Project Number 16007
Drawing Scale AS NOTED

ELEVATIONS

Drawn By AH LS MC RS
Checked By ACH

A2.3

COPYRIGHT: Reuse or reproduction of the contents of this document is not permitted without written permission of PORT CITY ARCHITECTURE PA