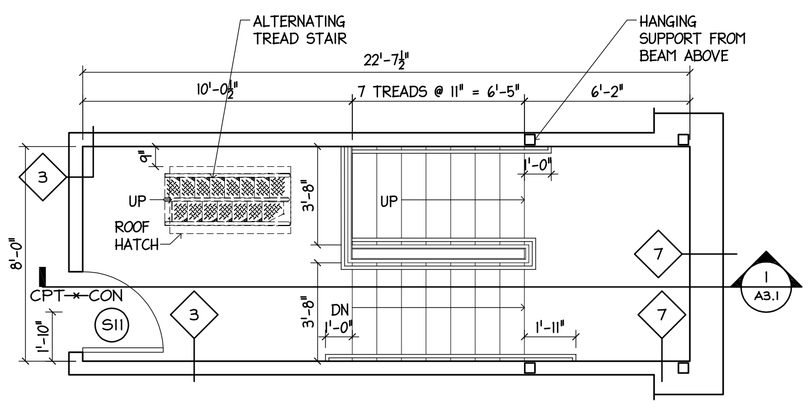

D STAIR #2 FIFTH FLOOR PLAN
1/4" = 1'-0"

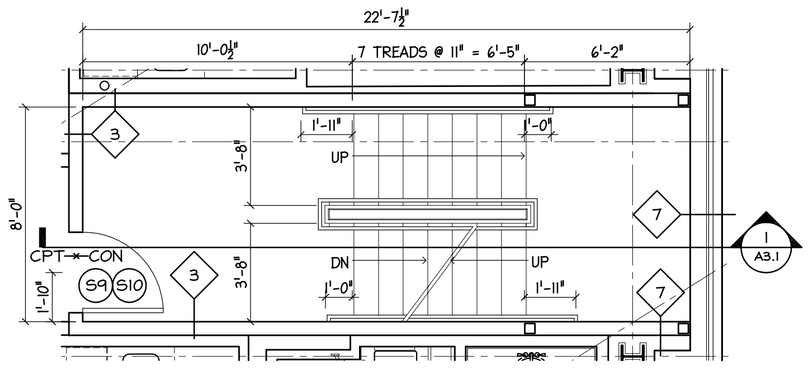

C STAIR #2 3RD-4TH FLOOR PLAN
1/4" = 1'-0"

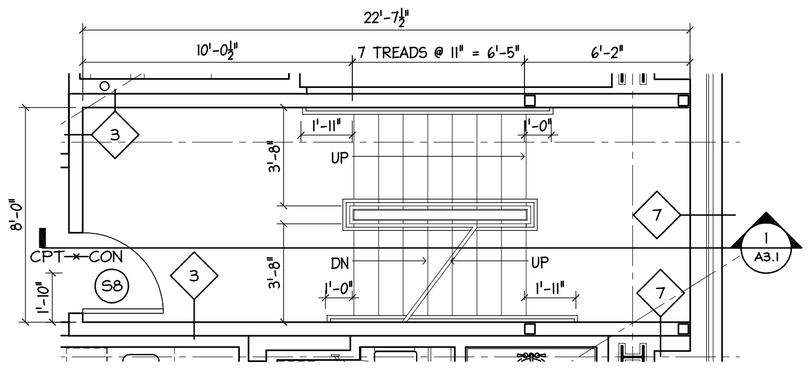

B STAIR #2 SECOND FLOOR PLAN
1/4" = 1'-0"

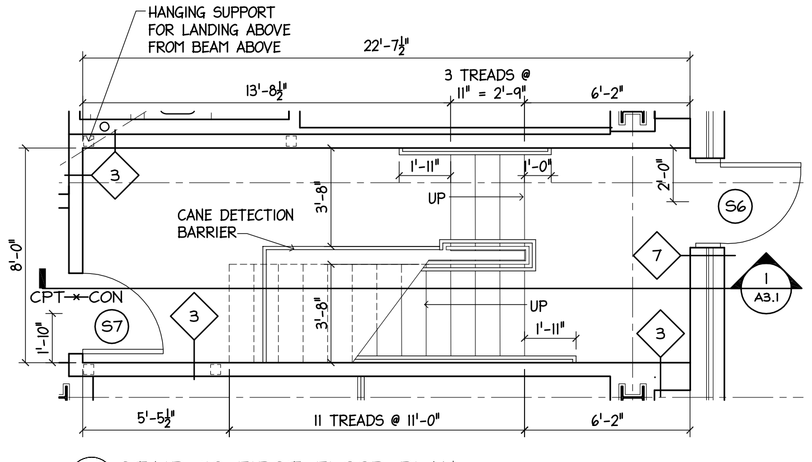

A STAIR #2 FIRST FLOOR PLAN
1/4" = 1'-0"

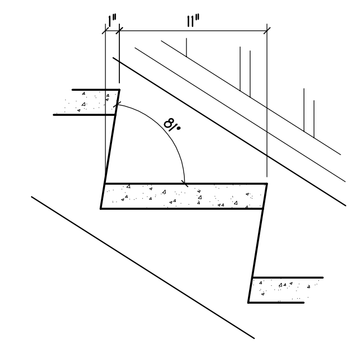

2 STAIR DETAIL
1 1/2" = 1'-0"

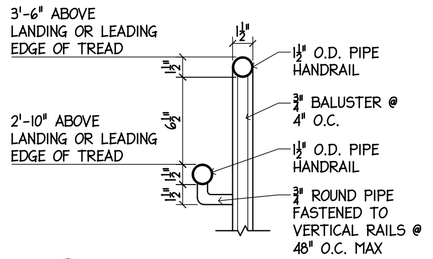

3 HANDRAIL DETAIL
1 1/2" = 1'-0"

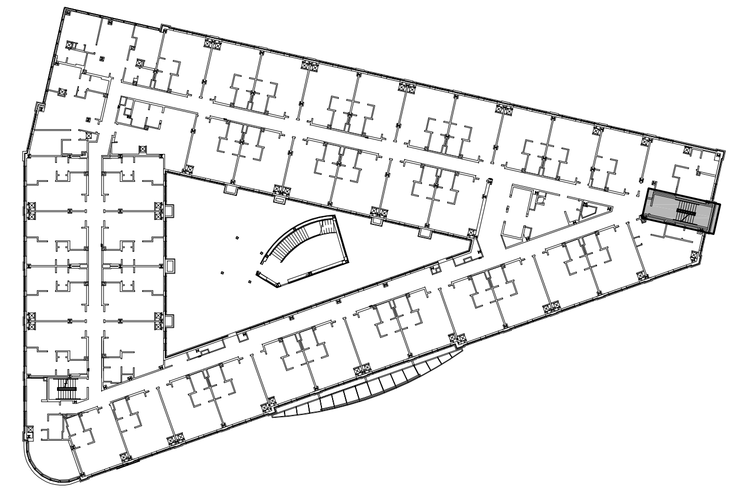

KEYPLAN
N.T.S.

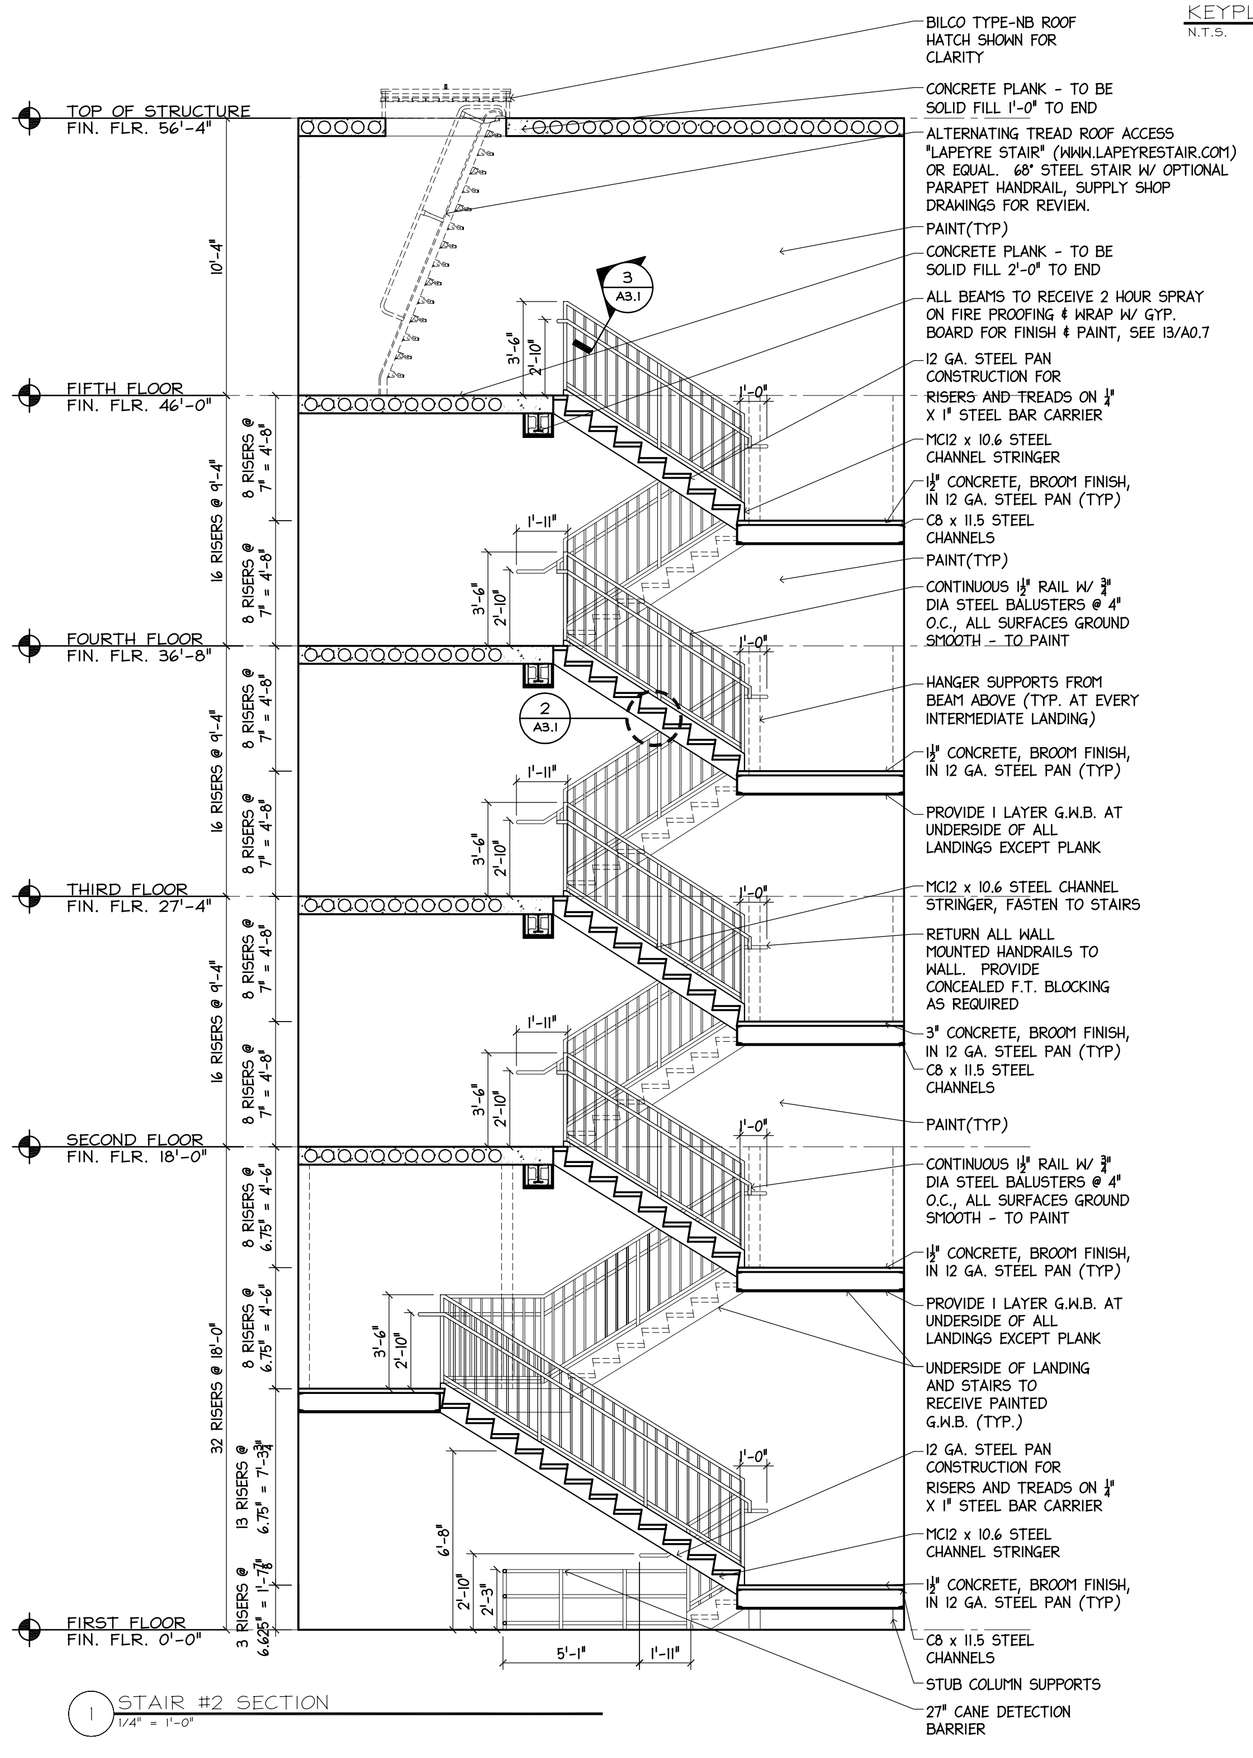

1 STAIR #2 SECTION
1/4" = 1'-0"

NOTE:
ALL MEMBER SIZES SHOWN ARE FOR DESIGN INTENT. FINAL SIZES, FASTENERS, SUPPORTS AND CONNECTORS TO BE ENGINEERED. SUBMIT FOR REVIEW.

ISSUED FOR CONSTRUCTION - 11/05/07

NO.	REVISION	DATE

SCALE: As Noted
DATE:
DRAWN BY: AVS/ES
CHECKED BY: JR

PROJECT

RESIDENCE INN BY MARRIOTT

PORTLAND, ME

JOB# 802

TITLE

EGRESS STAIR #2 PLANS, SECTIONS AND DETAILS

GROUP ONE
21 W. THIRD STREET, BOSTON, MA 02127
TEL. (617)268-7000 FAX: (617)268-0209

DRAWING NO.

A3.1