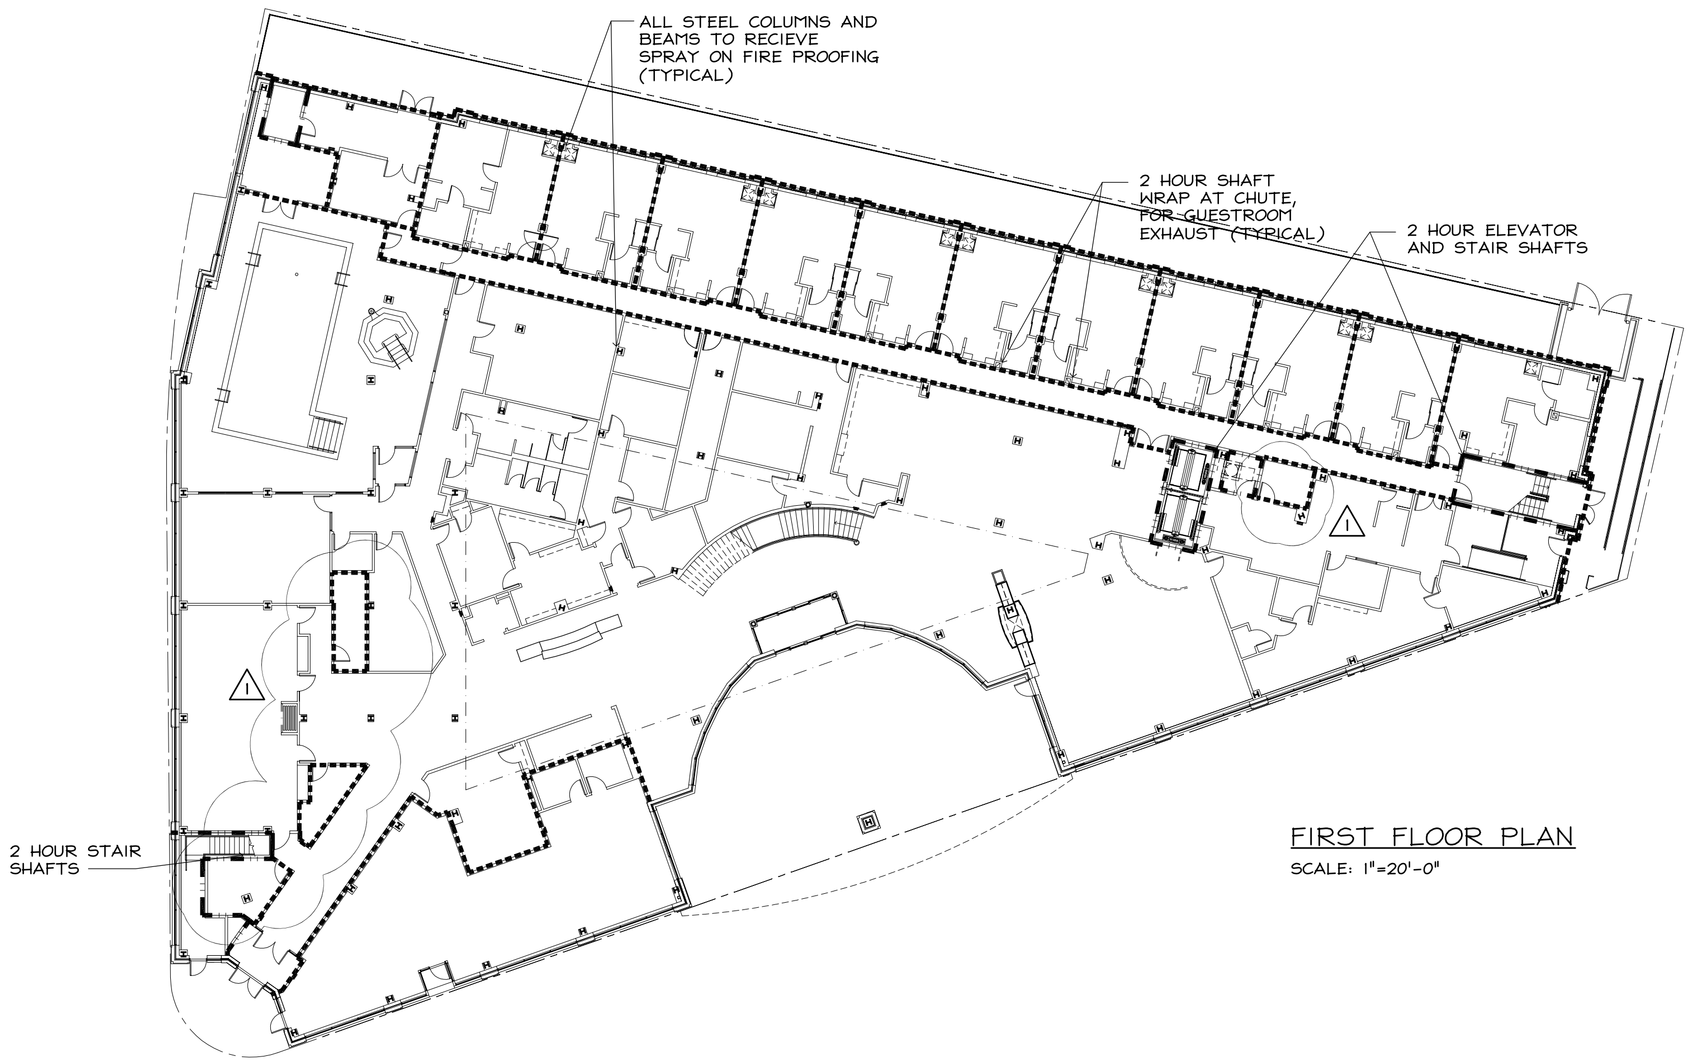

FIRST FLOOR PLAN

SCALE: 1"=20'-0"

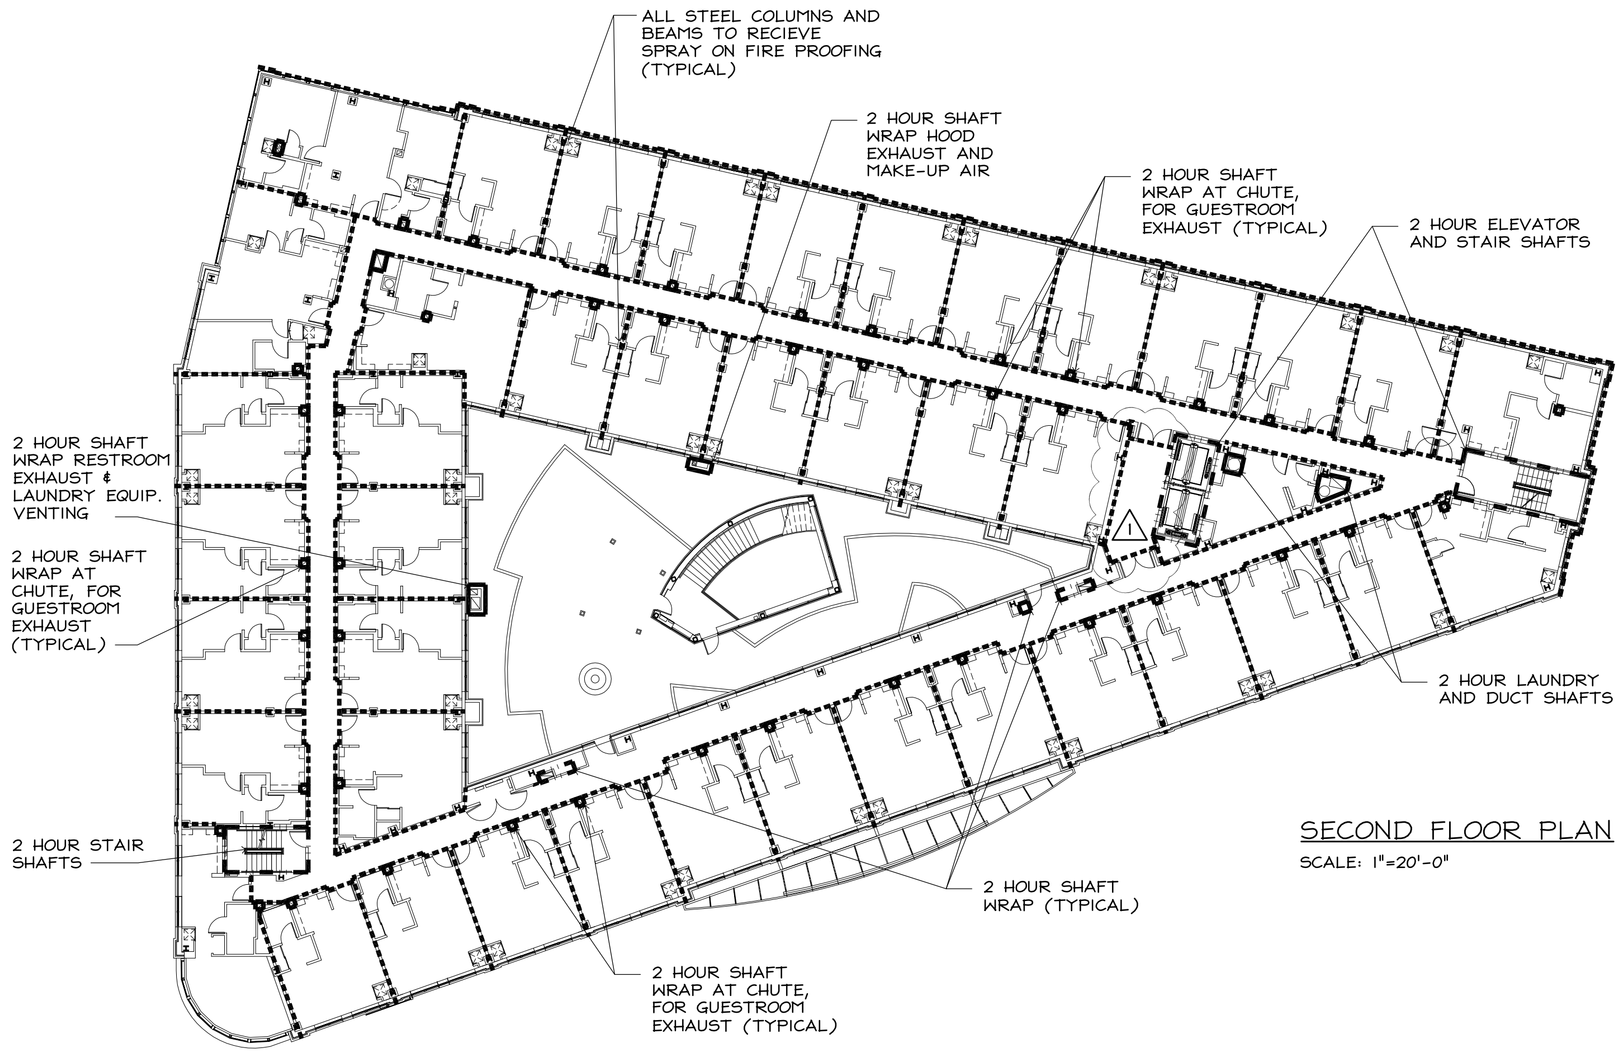

SECOND FLOOR PLAN

SCALE: 1"=20'-0"

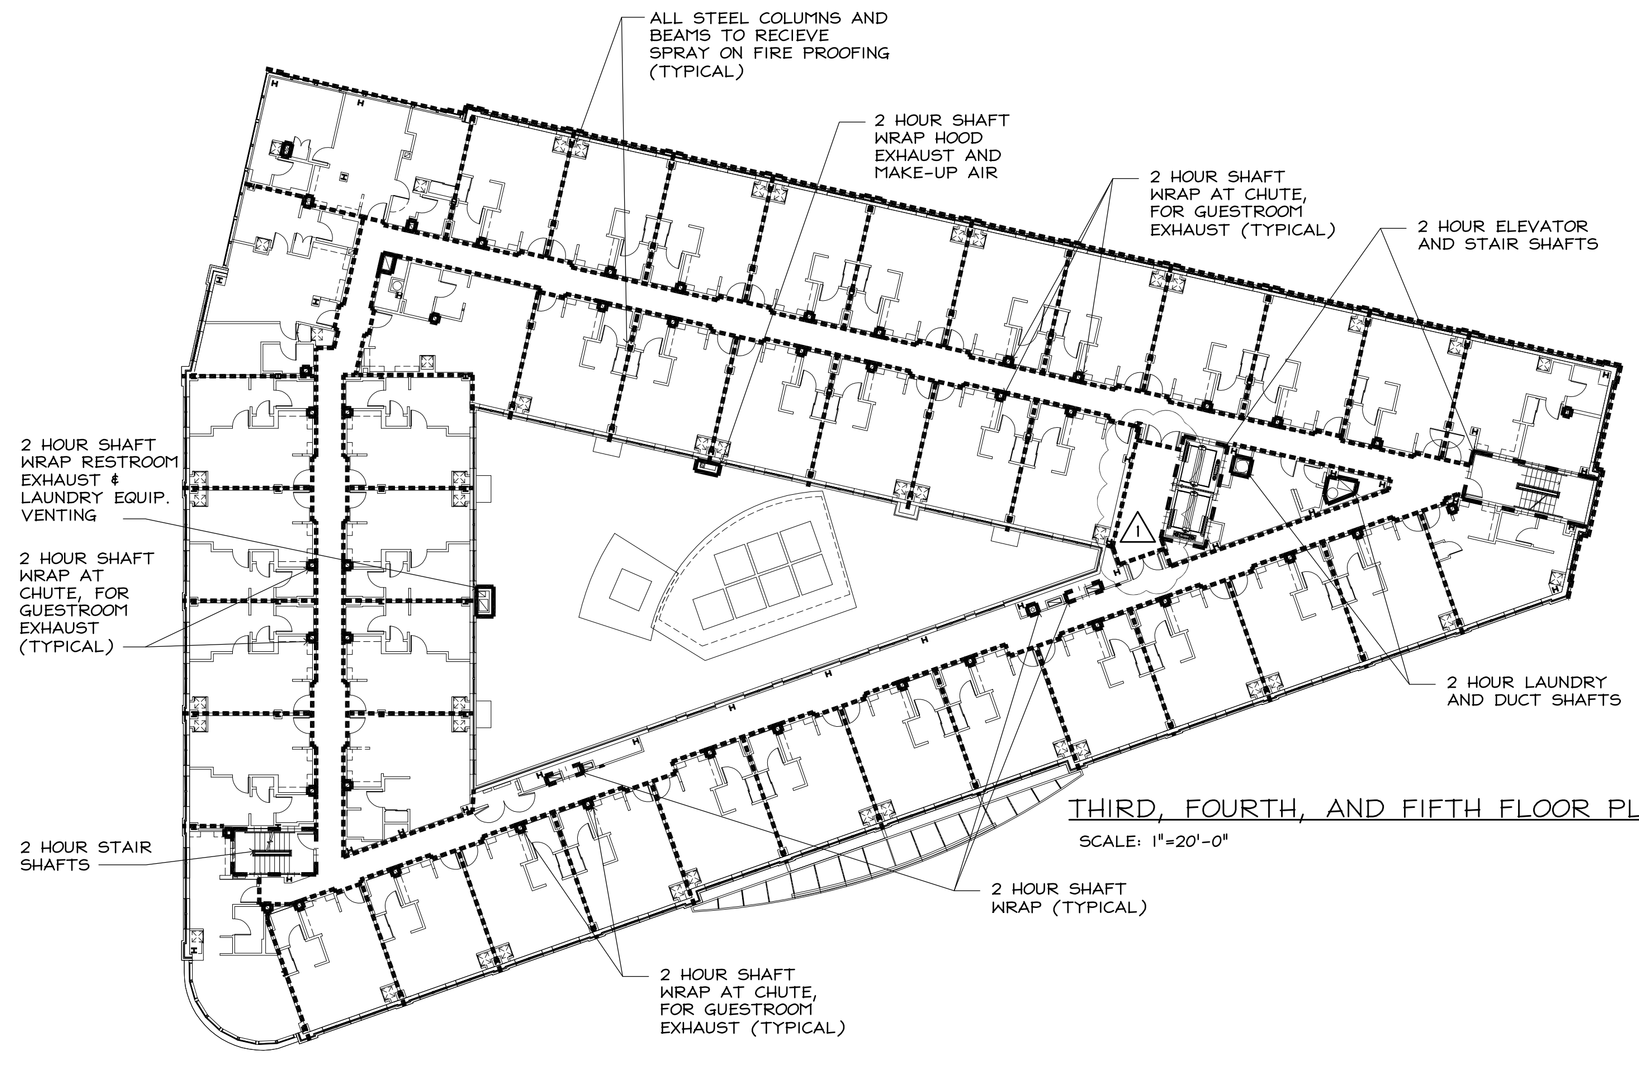

THIRD, FOURTH, AND FIFTH FLOOR PLANS

SCALE: 1"=20'-0"

FIRE SEPARATION RATING LEGEND

NON-RATED PARTITION WALL	
ONE HOUR RATED PARTITION WALL	
TWO HOUR RATED PARTITION WALL	

ISSUED FOR CONSTRUCTION - 11/05/07

NO.	REVISION	DATE

SCALE: As Noted — DRAWN BY: JR
DATE: — CHECKED BY: JR

1 PERMIT REVIEW CORRECTIONS 1-16-08

PROJECT

RESIDENCE INN BY MARRIOTT

PORTLAND, ME

JOB# 802

TITLE

FIRE SEPARATION PLAN

GROUP ONE
21 W. THIRD STREET, BOSTON, MA 02127
TEL. (617)268-7000 FAX: (617)268-0209

DRAWING NO.

A0.3