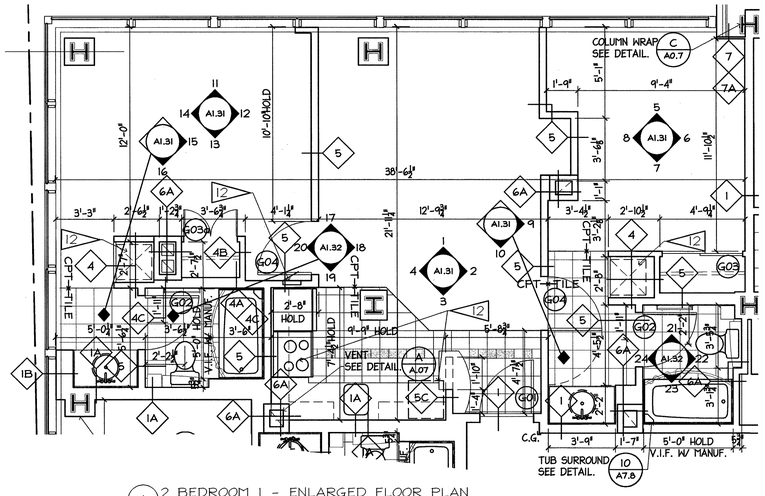

A 2 BEDROOM 1 - ENLARGED FLOOR PLAN
1/4" = 1'-0"

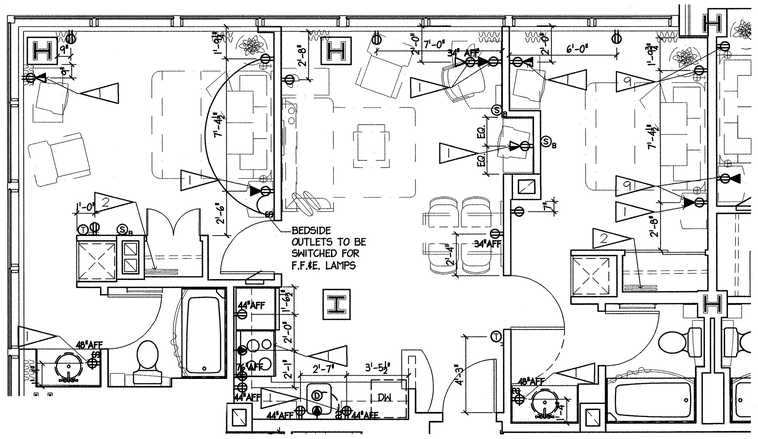

B 2 BEDROOM 1 - ENLARGED POWER PLAN
1/4" = 1'-0"

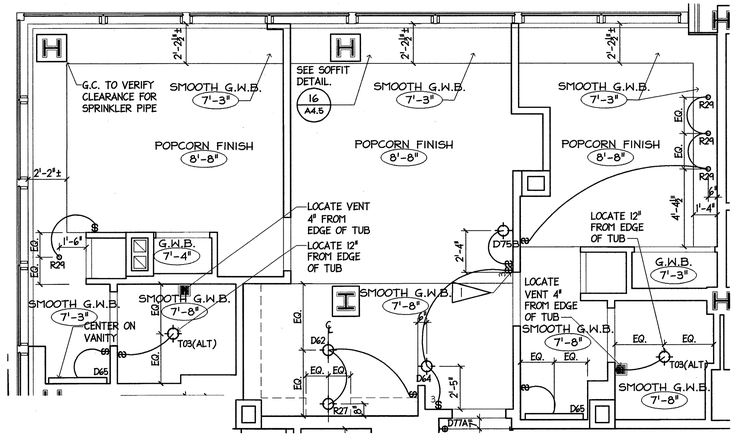

C 2 BEDROOM 1 - ENLARGED REFLECTED CEILING PLAN
1/4" = 1'-0"

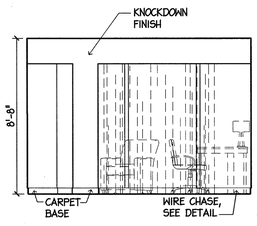

1 2 BEDROOM 1 ELEVATION
1/4"= 1'-0"

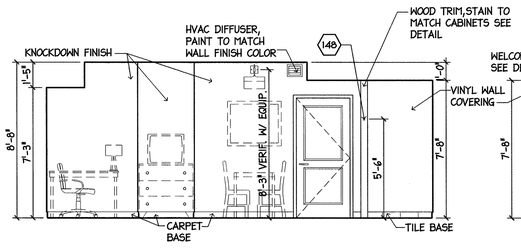

2 2 BEDROOM 1 ELEVATION
1/4"= 1'-0"

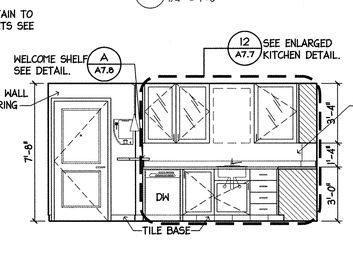

3 2 BEDROOM 1 ELEVATION
1/4"= 1'-0"

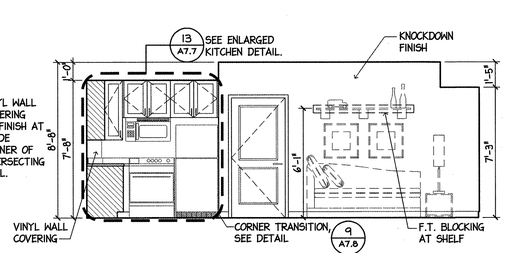

4 2 BEDROOM 1 ELEVATION
1/4"= 1'-0"

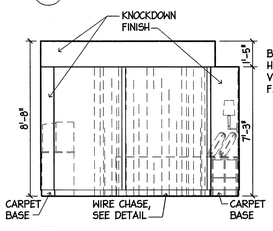

5 2 BEDROOM 1 ELEVATION
1/4"= 1'-0"

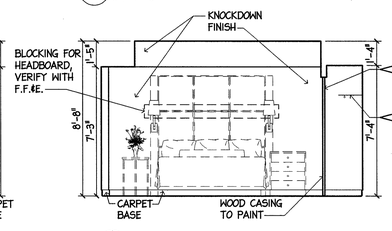

6 2 BEDROOM 1 ELEVATION
1/4"= 1'-0"

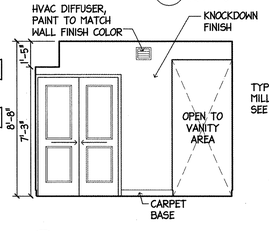

7 2 BEDROOM 1 ELEVATION
1/4"= 1'-0"

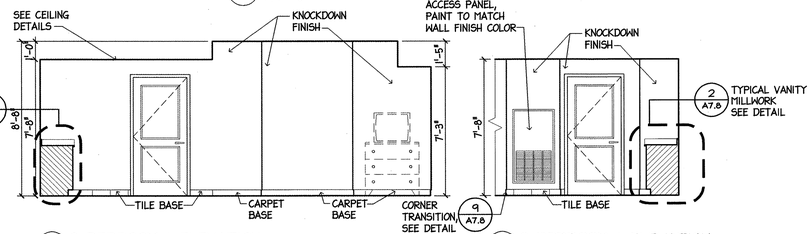

8 2 BEDROOM 1 ELEVATION
1/4"= 1'-0"

9 2 BEDROOM 1 ELEVATION
1/4"= 1'-0"

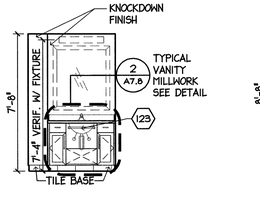

10 2 BEDROOM 1 ELEVATION
1/4"= 1'-0"

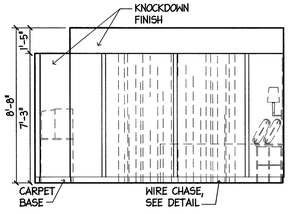

11 2 BEDROOM 1 ELEVATION
1/4"= 1'-0"

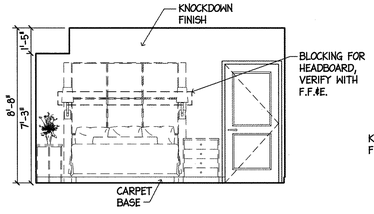

12 2 BEDROOM 1 ELEVATION
1/4"= 1'-0"

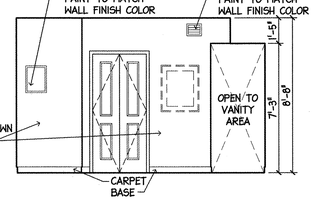

13 2 BEDROOM 1 ELEVATION
1/4"= 1'-0"

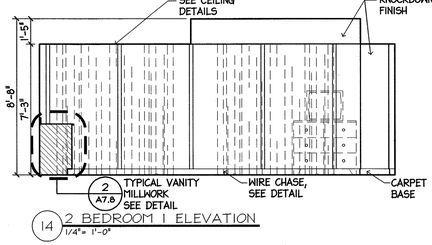

14 2 BEDROOM 1 ELEVATION
1/4"= 1'-0"

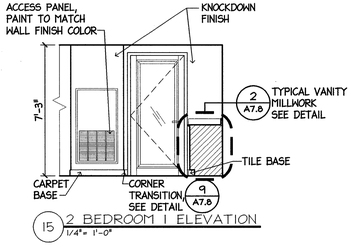

15 2 BEDROOM 1 ELEVATION
1/4"= 1'-0"

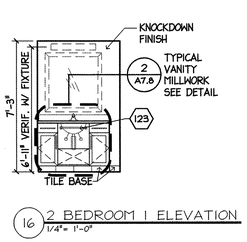

16 2 BEDROOM 1 ELEVATION
1/4"= 1'-0"

L CORNER GUARDS AT ALL OUTSIDE CORNERS IN GUESTROOM CORRIDOR

SEE A1.20 FOR TOILET ACCESSORIES, ELEC. SYMBOLS, CRITERIA NOTES AND OUTLET HEIGHTS.

CEILING PLAN SYMBOLS

- XX — CEILING LIGHT FIXTURE SPECIFICATION CALLOUT, SEE SCHEDULE.
- XX — RECESSED LIGHTING FIXTURE SPECIFICATION CALLOUT, SEE SCHEDULE.
- D17A — ENTRY SCONCE, J-BOX TO BE PROVIDED AT ___ A.F.F. SPECIFICATION CALLOUT, SEE SCHEDULE.
- XX — DECORATIVE SCONCE, SEE ELEVS FOR J-BOX HEIGHTS SPECIFICATION CALLOUT, SEE SCHEDULE.
- XX — SPECIFICATION CALLOUT, SEE SCHEDULE. DECORATIVE BATH WALL LIGHT. SEE ELEVS FOR MOUNTING HEIGHTS.
- XXX — CEILING MATERIAL
- XXX — FINISH CEILING HEIGHT

GENERAL NOTES:

- BLOCKING TO BE PROVIDED FOR FF&E ACCESSORIES AND COORDINATED WITH FF&E SPECIFICATIONS.
- BLOCKING TO BE 20 GA. METAL EXCEPT AT GRAB BARS TO BE F.T. 2X.
- KITCHEN COUNTERS AND WELCOME SHELF TO HAVE FULLY ROUNDED EDGES. REFER TO DETAILS.
- ALL DOORS TO BE 1'-10" TO CENTERLINE OF OPENING FROM FINISHED WALL UNLESS OTHERWISE NOTED
- REFER TO SHEET A9.0 FOR ROOM FINISH SCHEDULE
- SEE OVERALL PLANS FOR EXACT LOCATIONS OF ROLL-IN SHOWERS
- PROVIDE COPPER-COIL WATER SUPPLY TO REFIGERATOR ICE MAKER
- REFER TO GUESTROOM DETAILS FOR TILE PLAN DETAILS
- SEAL UNDERSIDE OF PLANK JOINTS WITH JOINT FILLER AND APPLY FIBERGLASS MESH BEFORE SKIM COATING AND FINAL FINISH

REFER TO A1.0-A1.2 FOR BRACE FRAMING WALL TYPE LOCATIONS

GUEST ROOM MATRIX

BEDROOM	1st	2nd	3rd	4th	5th	TOTAL
ONE BEDROOM 1	0	6	7	7	7	27
ONE BEDROOM 1 HEARING IMPAIRED	0	1	0	0	0	1
ONE BEDROOM 2	0	0	0	1	1	2
ONE BEDROOM 3 ADA	1	1	1	0	0	3
ONE BEDROOM 4 ADA	1	0	0	0	0	1
TWO BEDROOM 1	0	1	1	1	1	4
TWO BEDROOM 2	0	0	1	1	1	3
TWO BEDROOM 2 HEARING IMPAIRED	0	1	0	0	0	1
	2	10	10	10	10	42
STUDIO						
URBAN STUDIO 1	9	16	16	16	16	73
URBAN STUDIO 2	0	9	9	9	9	36
URBAN STUDIO 2 HEARING IMPAIRED	0	1	1	1	1	4
URBAN STUDIO 3	0	2	2	2	2	8
STUDIO 4	0	1	1	1	1	4
STUDIO 5	0	1	1	1	1	4
STUDIO 6	0	1	1	1	1	4
STUDIO 7 ADA	0	1	1	1	1	4
	9	32	32	32	32	137
TOTAL	11	42	42	42	42	179

PERMIT ISSUE - 09/27/07

NO.	REVISION	DATE

SCALE: As Noted — DRAWN BY: ES
DATE: — CHECKED BY: JR

LICENSED ARCHITECT
MARY FARIA No. 3130
STATE OF MAINE

PROJECT

RESIDENCE INN BY MARRIOTT

PORTLAND, ME

JOB# 802

TITLE

GUESTROOMS - ENLARGED PLANS AND ELEVATIONS

GROUP ONE
21 W. THIRD STREET, BOSTON, MA 02127
TEL. (617)268-7000 FAX: (617)268-0209

DRAWING NO.

A1.31