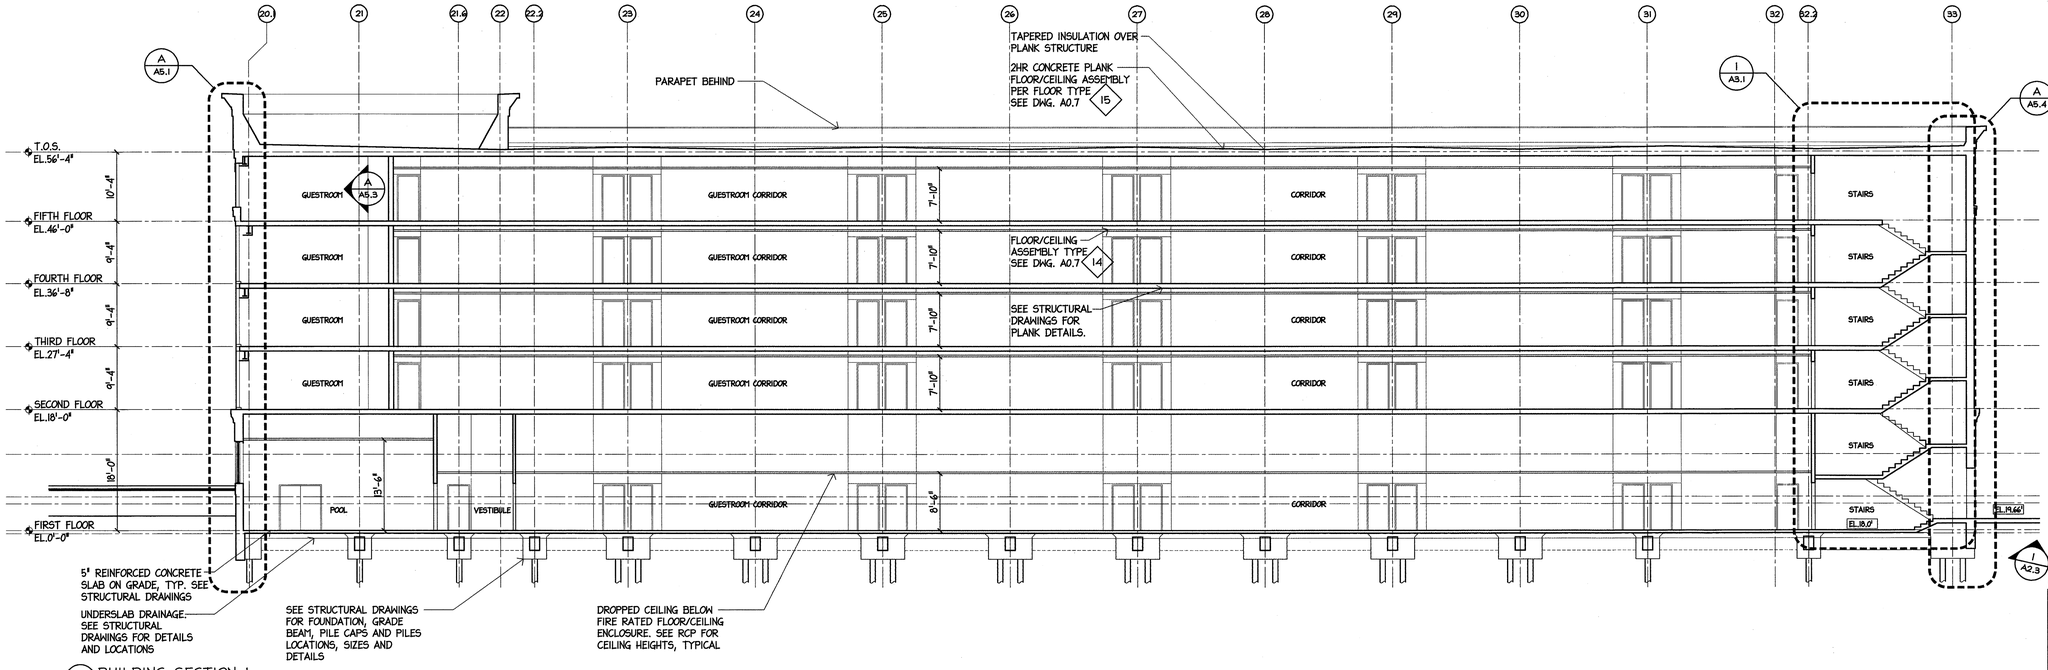

1 BUILDING SECTION 1
SCALE: 3/32"=1'-0"

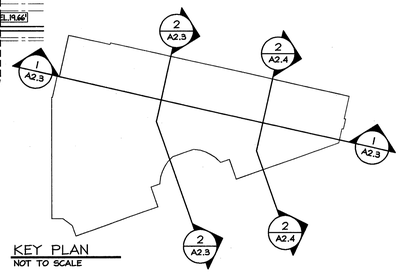

KEY PLAN
NOT TO SCALE

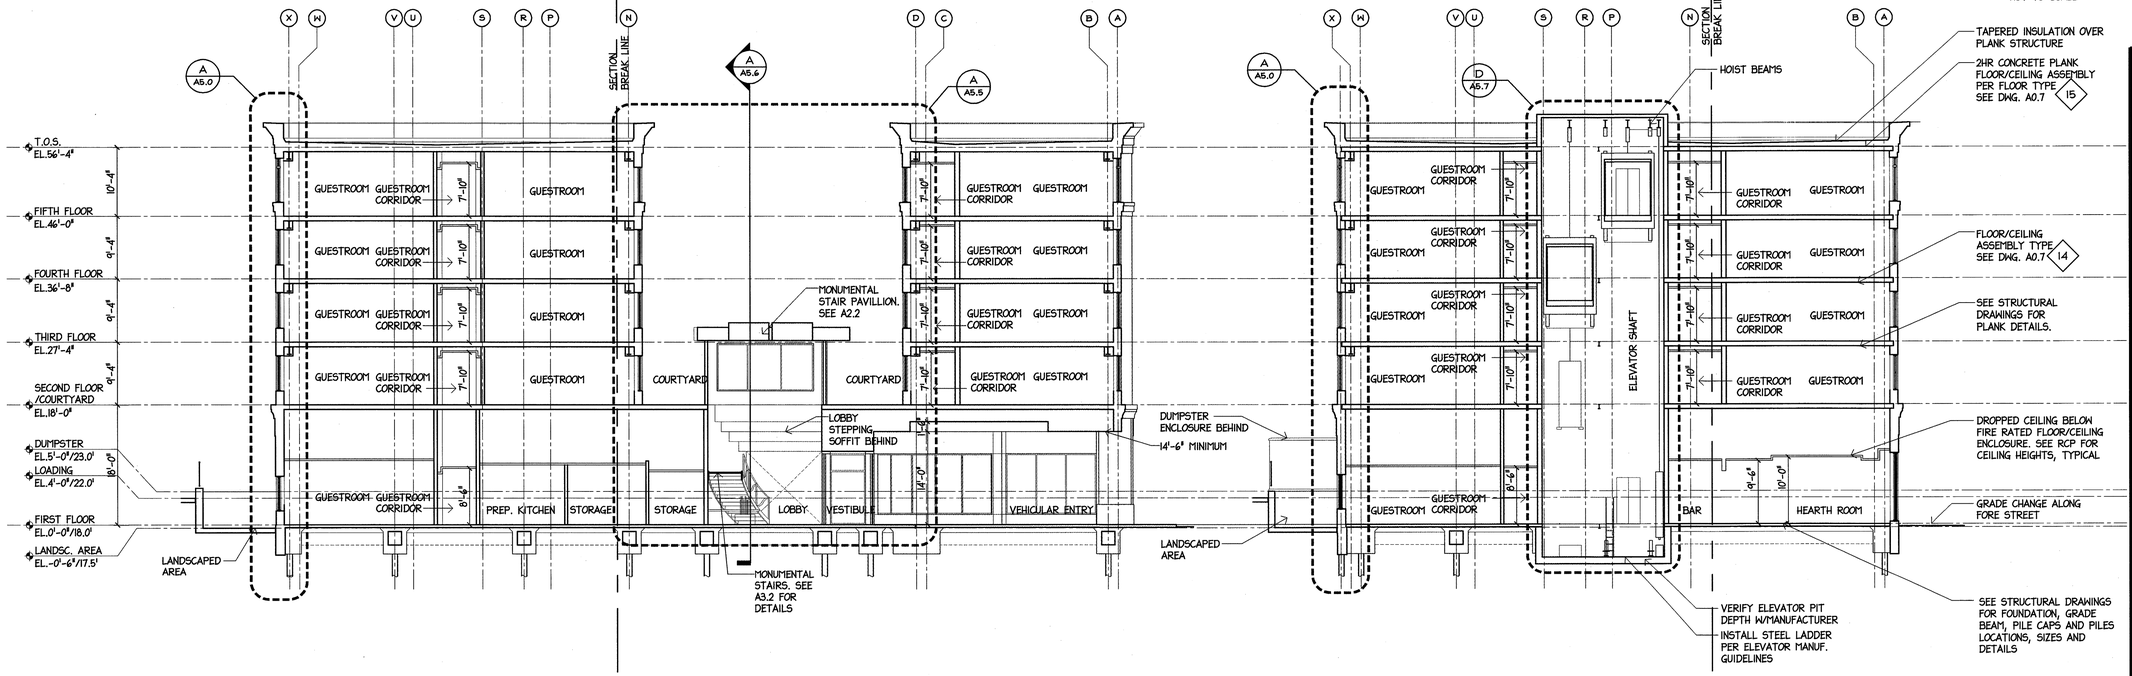

2 BUILDING SECTION 2
SCALE: 3/32"=1'-0"

3 BUILDING SECTION 3
3/32"=1'-0"

LEGEND OF SYMBOLS

- XX — COLUMN LINE MARKER
- FLOOR LINE MARKER
- XXX / AX.X — BUILDING SECTION DESIGNATION / DRWG. NUMBER WHERE SECTION APPEARS
- XXX / AX.X — DETAIL NUMBER / DRWG. NUMBER WHERE DETAIL APPEARS
- XXX / AX.X — BUILDING ELEVATION DESIGNATION / DRWG. NUMBER WHERE ELEVATION APPEARS
- XX — WINDOW TAG SEE SCHEDULE A8.0

PERMIT ISSUE - 09/27/07

NO.	REVISION	DATE

SCALE: As Noted — DRAWN BY: AVS
DATE: — CHECKED BY: JR

LICENSED ARCHITECT
MARY FARIA
No. 3130
STATE OF MAINE

PROJECT

RESIDENCE INN BY MARRIOTT

PORTLAND, ME

JOB# 802

TITLE

TRANSVERSE SECTIONS

GROUP ONE
21 W. THIRD STREET, BOSTON, MA 02127
TEL. (617)268-7000 FAX: (617)268-0209

DRAWING NO.

A2.3